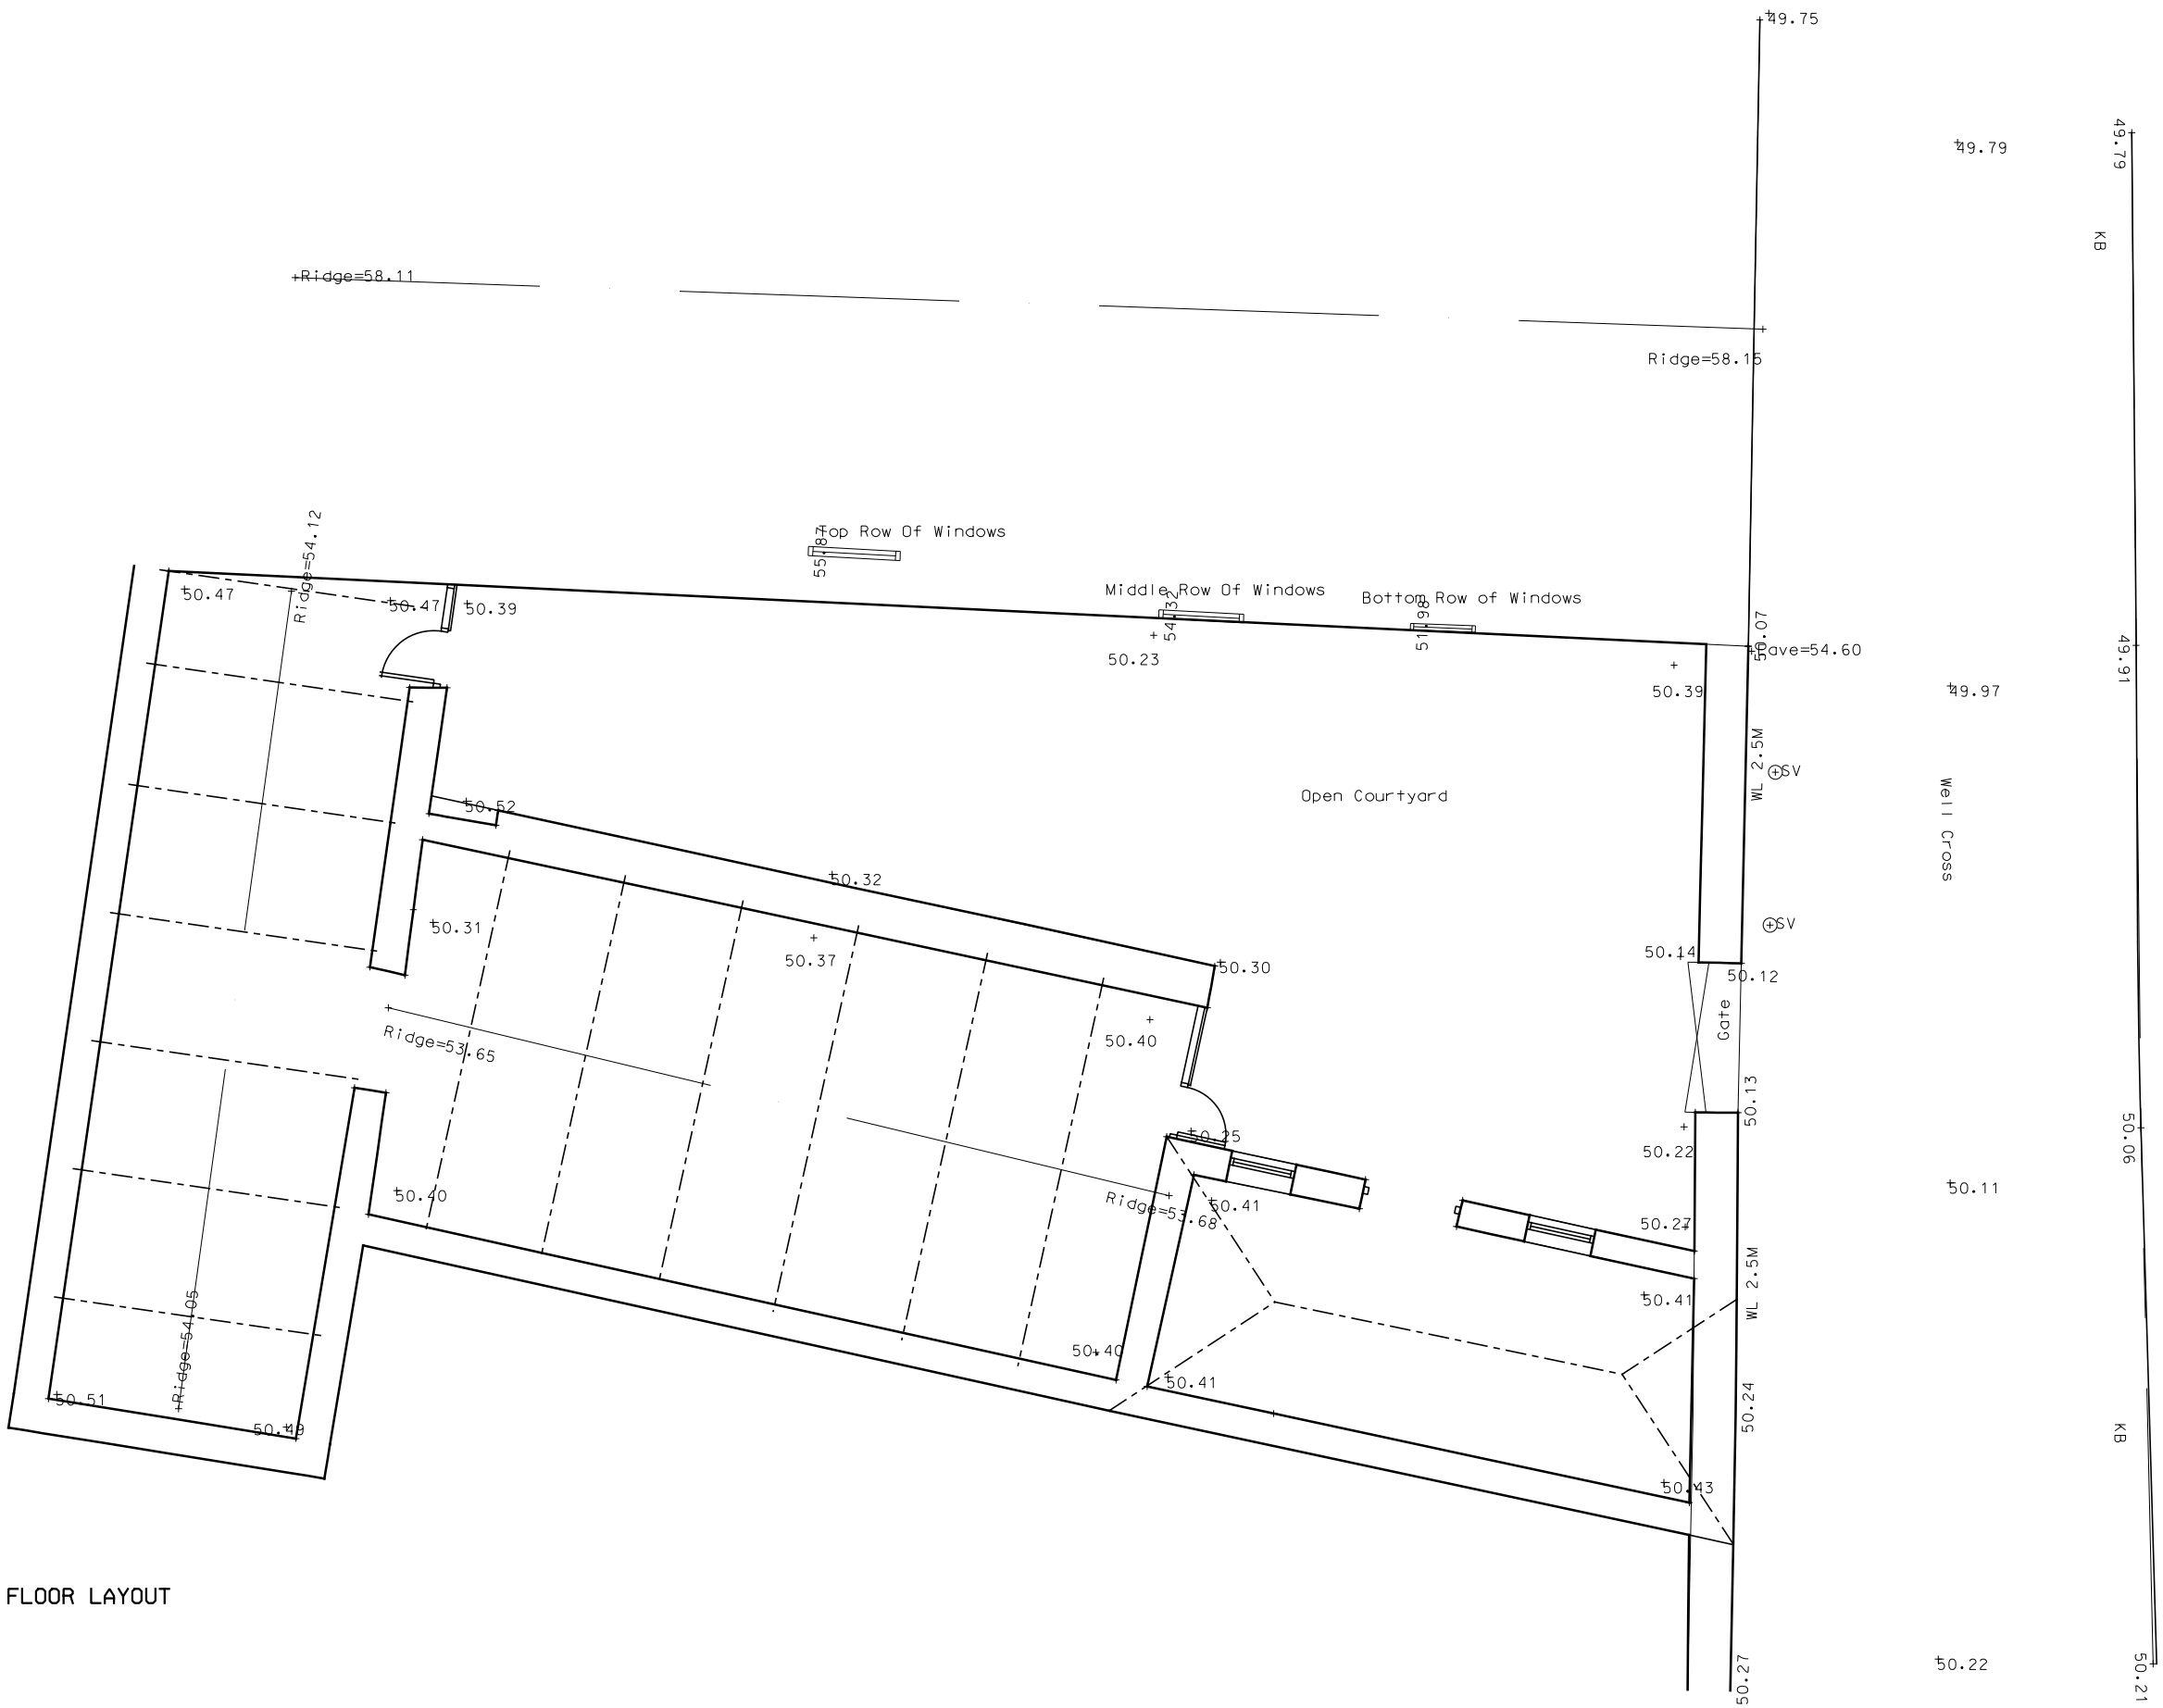

FLOOR LAYOUT

TREWIN DESIGN PARTNERSHIP

N

NO.1 STANHOPE SQUARE HOLSWORTHY DEVON EX22 6DR. 01409 253013

drawing title
SURVEY FLOOR LAYOUT

job title
Proposed Affordable Housing,
Wellcross, Hugh Town I.O.S.

client
Cornwall Rural Housing Association.

revisions number	description	date	Initials

stage	survey
drawn	MSP
scale	1:100 @ A1 1:200 @ A3
date	NOV 2006
drawing number	5484 S1

Note - For construction purposes do not scale this drawing. All dimensions to be checked by the contractor before construction proceeds.

copyright reserved