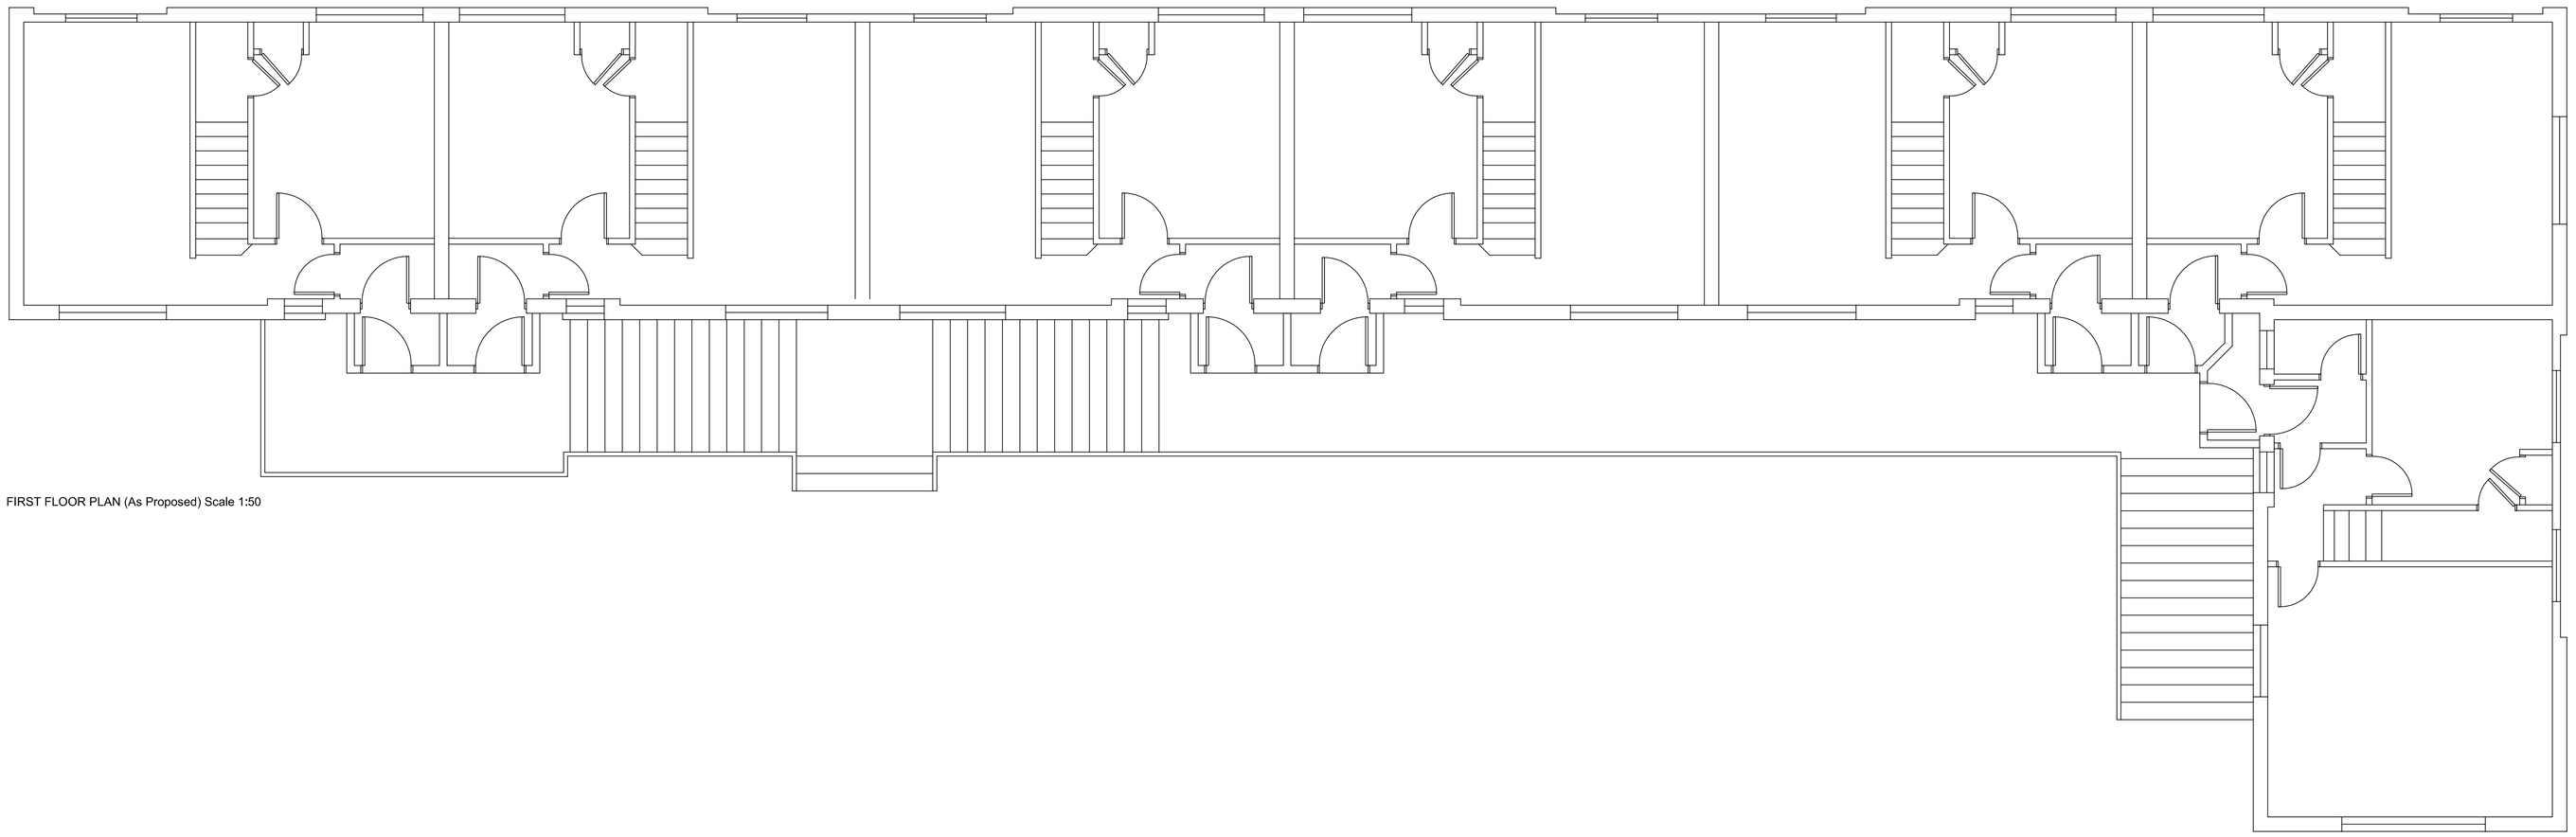

FIRST FLOOR PLAN (As Proposed) Scale 1:50

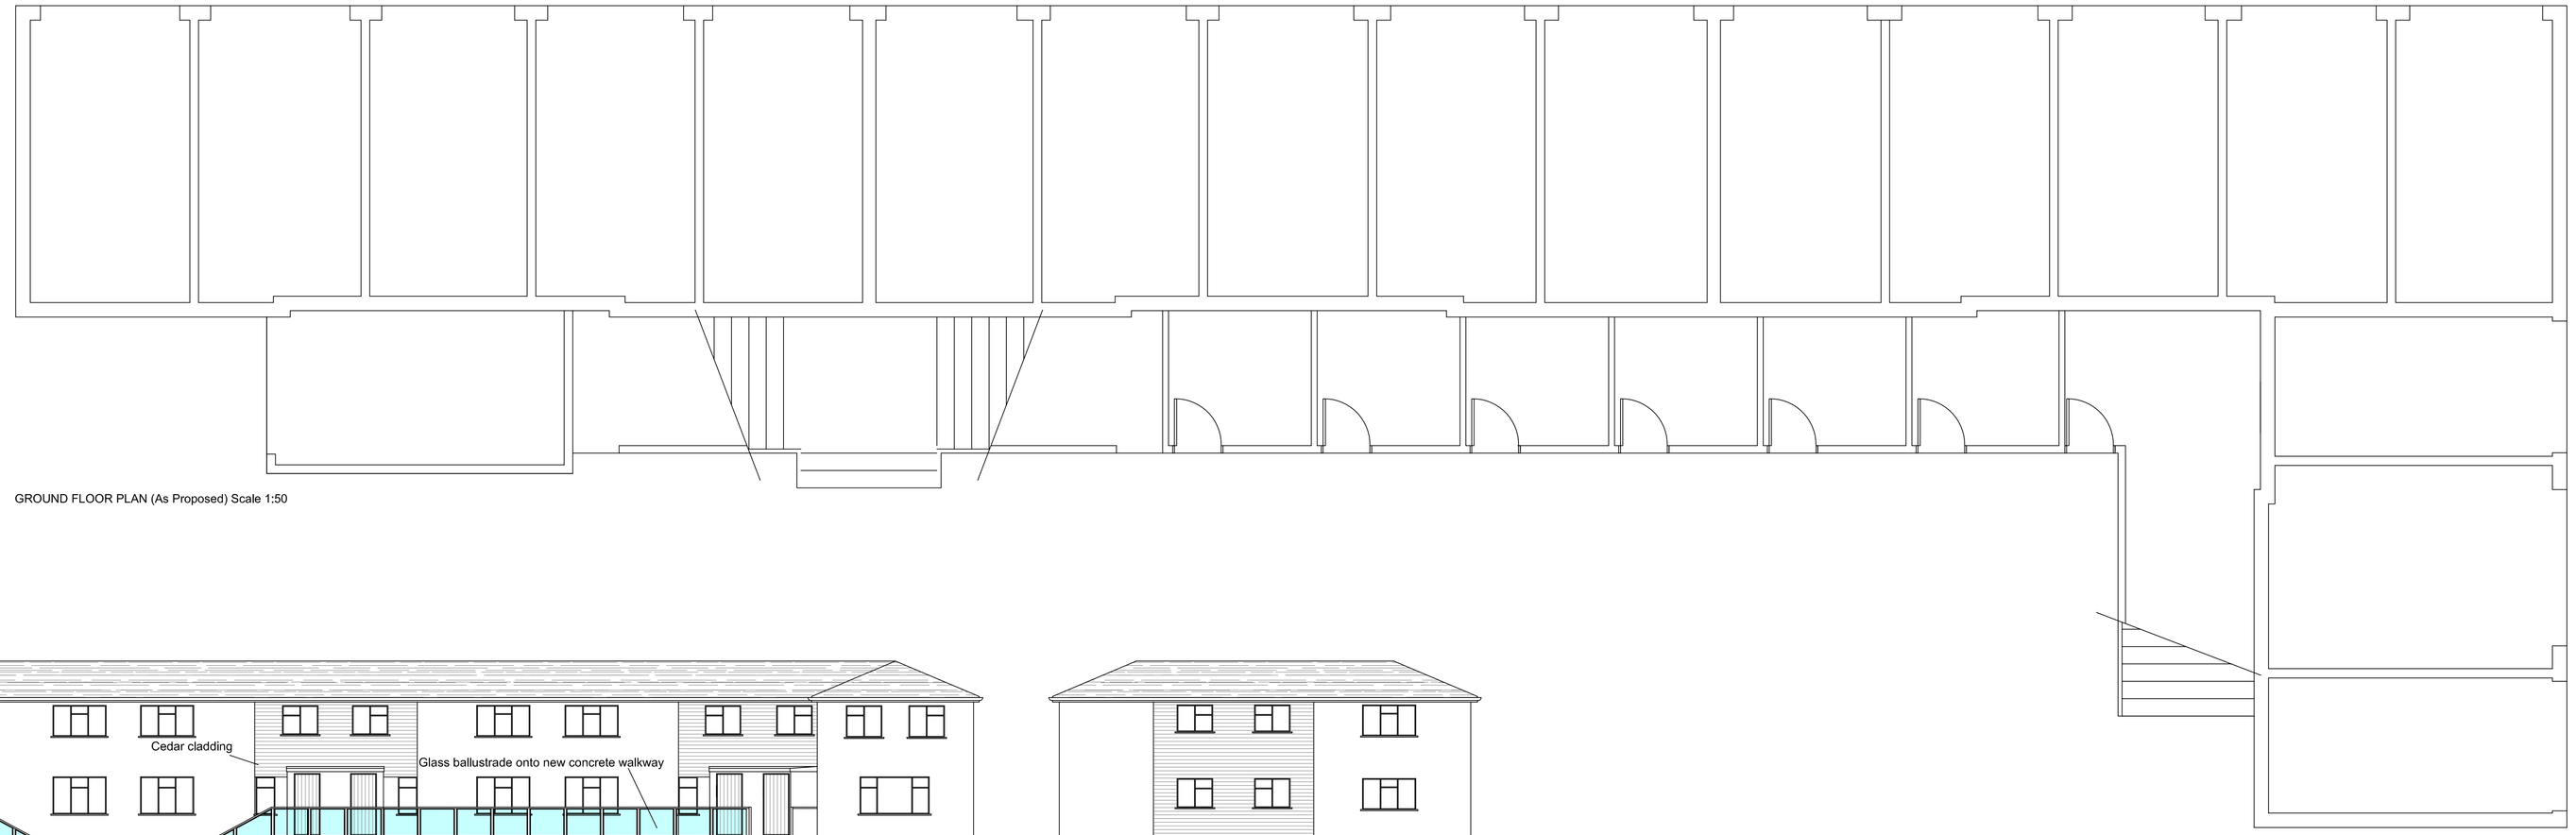

GROUND FLOOR PLAN (As Proposed) Scale 1:50

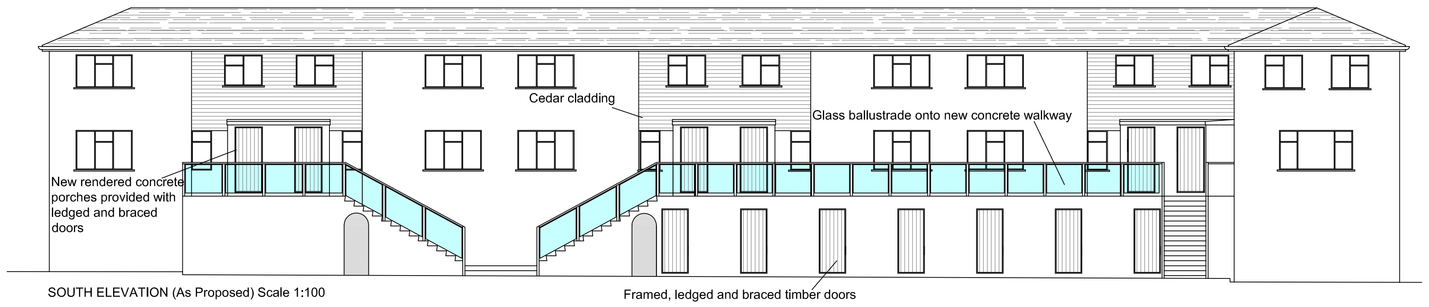

SOUTH ELEVATION (As Proposed) Scale 1:100

EAST ELEVATION (As Proposed) Scale 1:100

NORTH ELEVATION (As Proposed) Scale 1:100

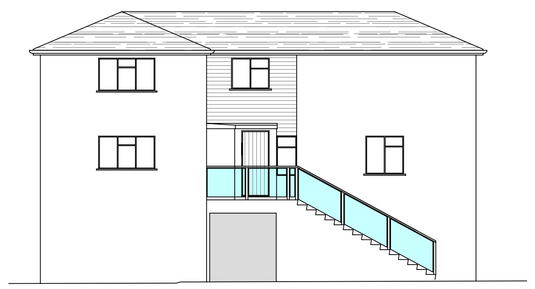

WEST ELEVATION (As Proposed) Scale 1:100

ALL DIMENSIONS IN MM UNLESS OTHERWISE STATED

DO NOT SCALE: ALL DIMENSIONS TO BE CHECKED ON SITE AND VERIFIED PRIOR TO COMMENCING WORKS/MANUFACTURE, ANY DISCREPANCIES TO BE REPORTED TO WARD WILLIAMS ASSOCIATES.

© THIS DRAWING IS PROTECTED BY COPYRIGHT. IT MAY NOT BE REPRODUCED IN ANY FORM OR BY ANY MEANS FOR ANY PURPOSE WITHOUT WRITTEN PERMISSION FROM WARD WILLIAMS ASSOCIATES

NOTES

REV	DATE	NATURE OF REVISION

REVISIONS

wwa
COMPASS HOUSE
Truro Business Park, Threemilestone
Truro, Cornwall TR4 9LD
tel: 01872 272906
fax: 01872 222042
Building Surveyors, Project Managers

CLIENT
ISLES OF SCILLY COUNCIL

JOB TITLE
PORTHCRESSA FLATS
ST MARYS
PROPOSED EXTERNAL WORKS

DRAWING TITLE
PROPOSED PLANS AND ELEVATIONS

ORIGINATOR	CJ	APPROVED BY	
CHECKED BY		PAPER SIZE	A0

SCALE
AS SHOWN

DRAWING NO 11-2256-02

REVISION