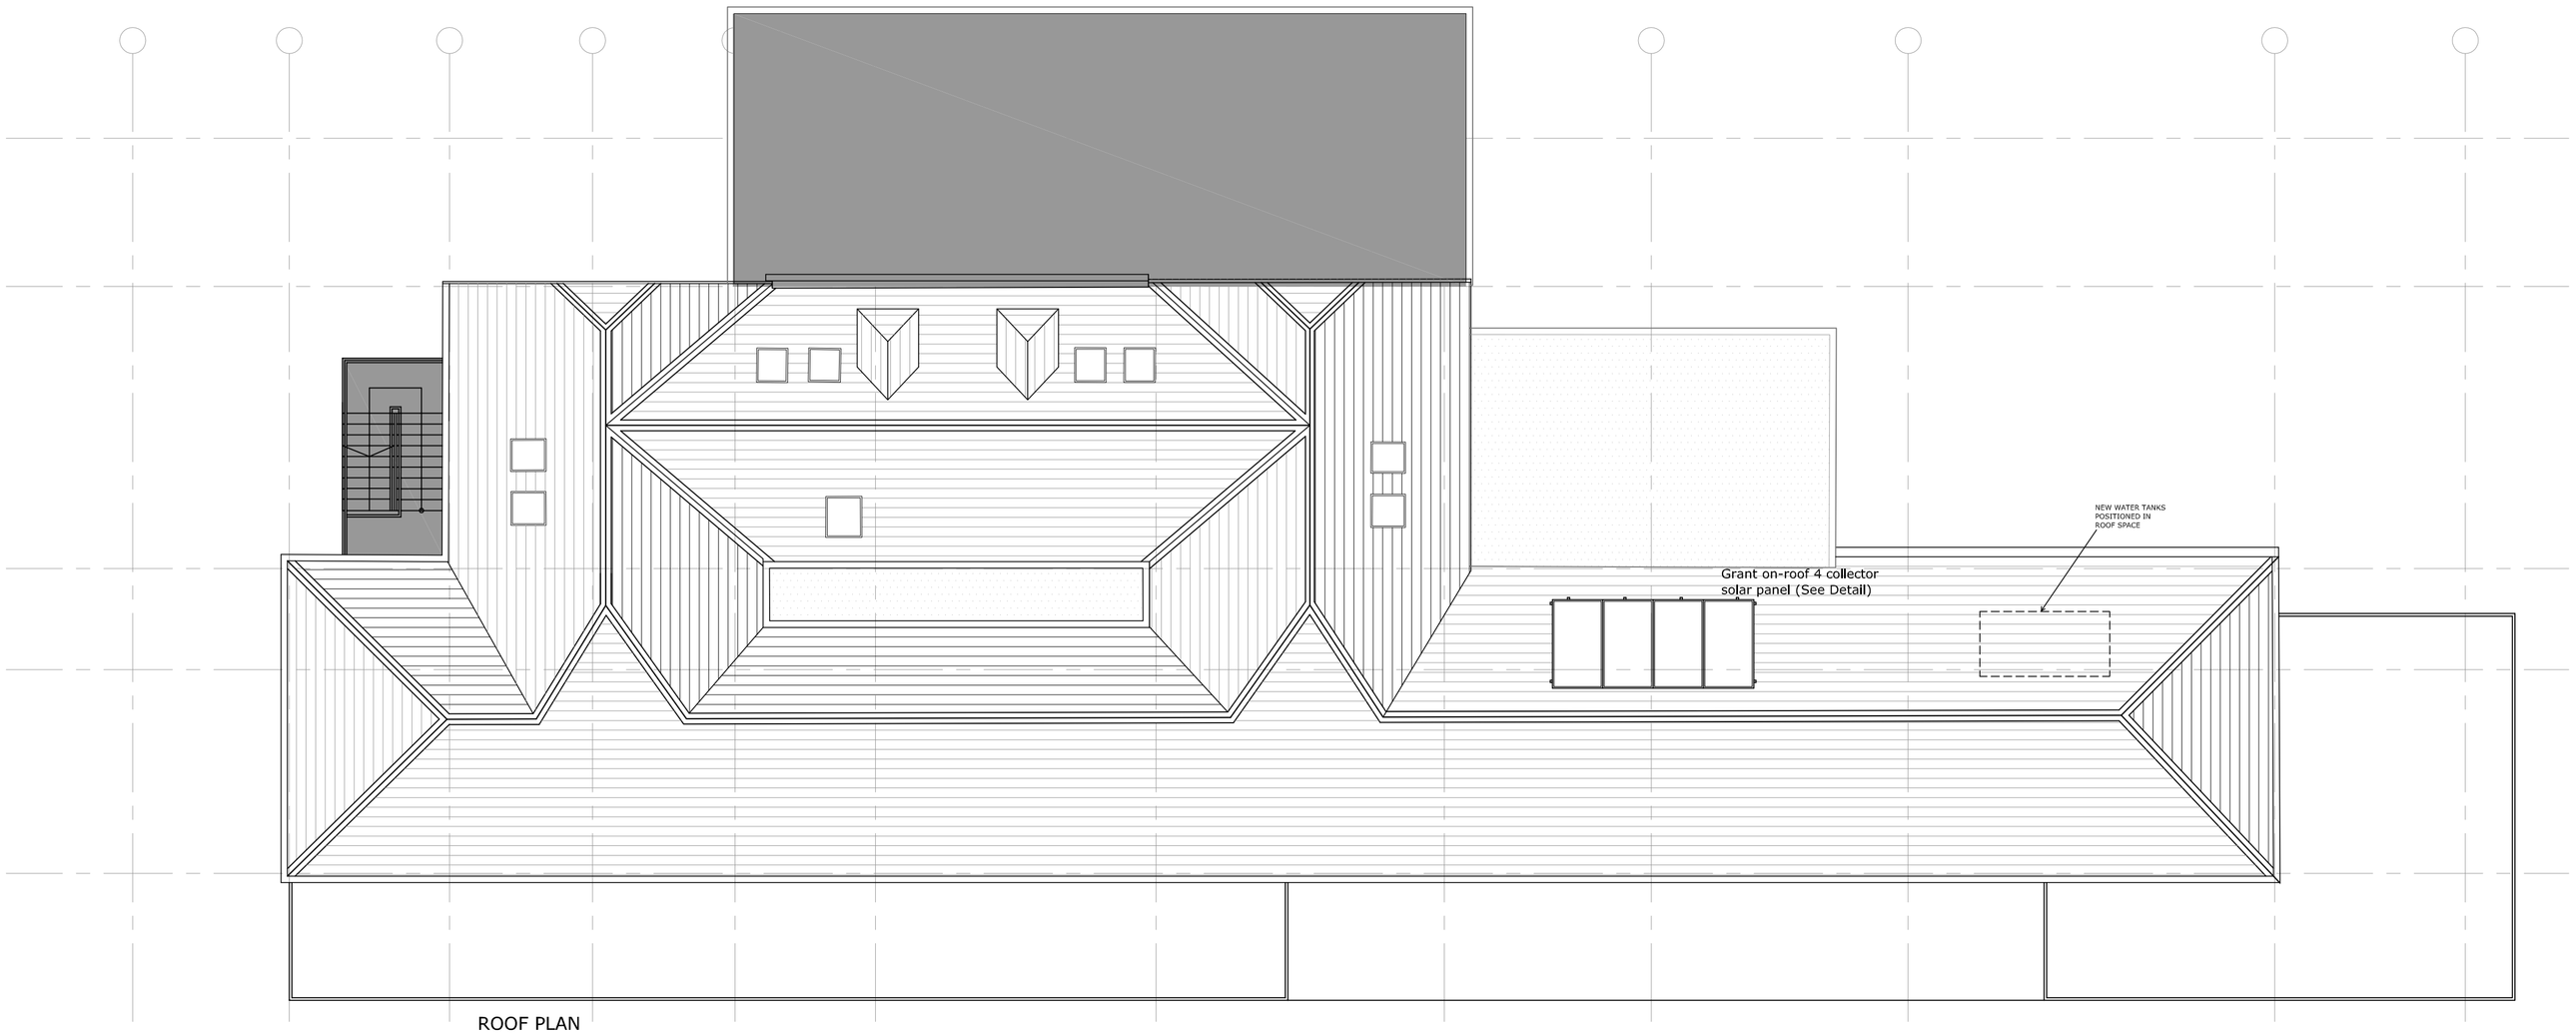

ROOF PLAN

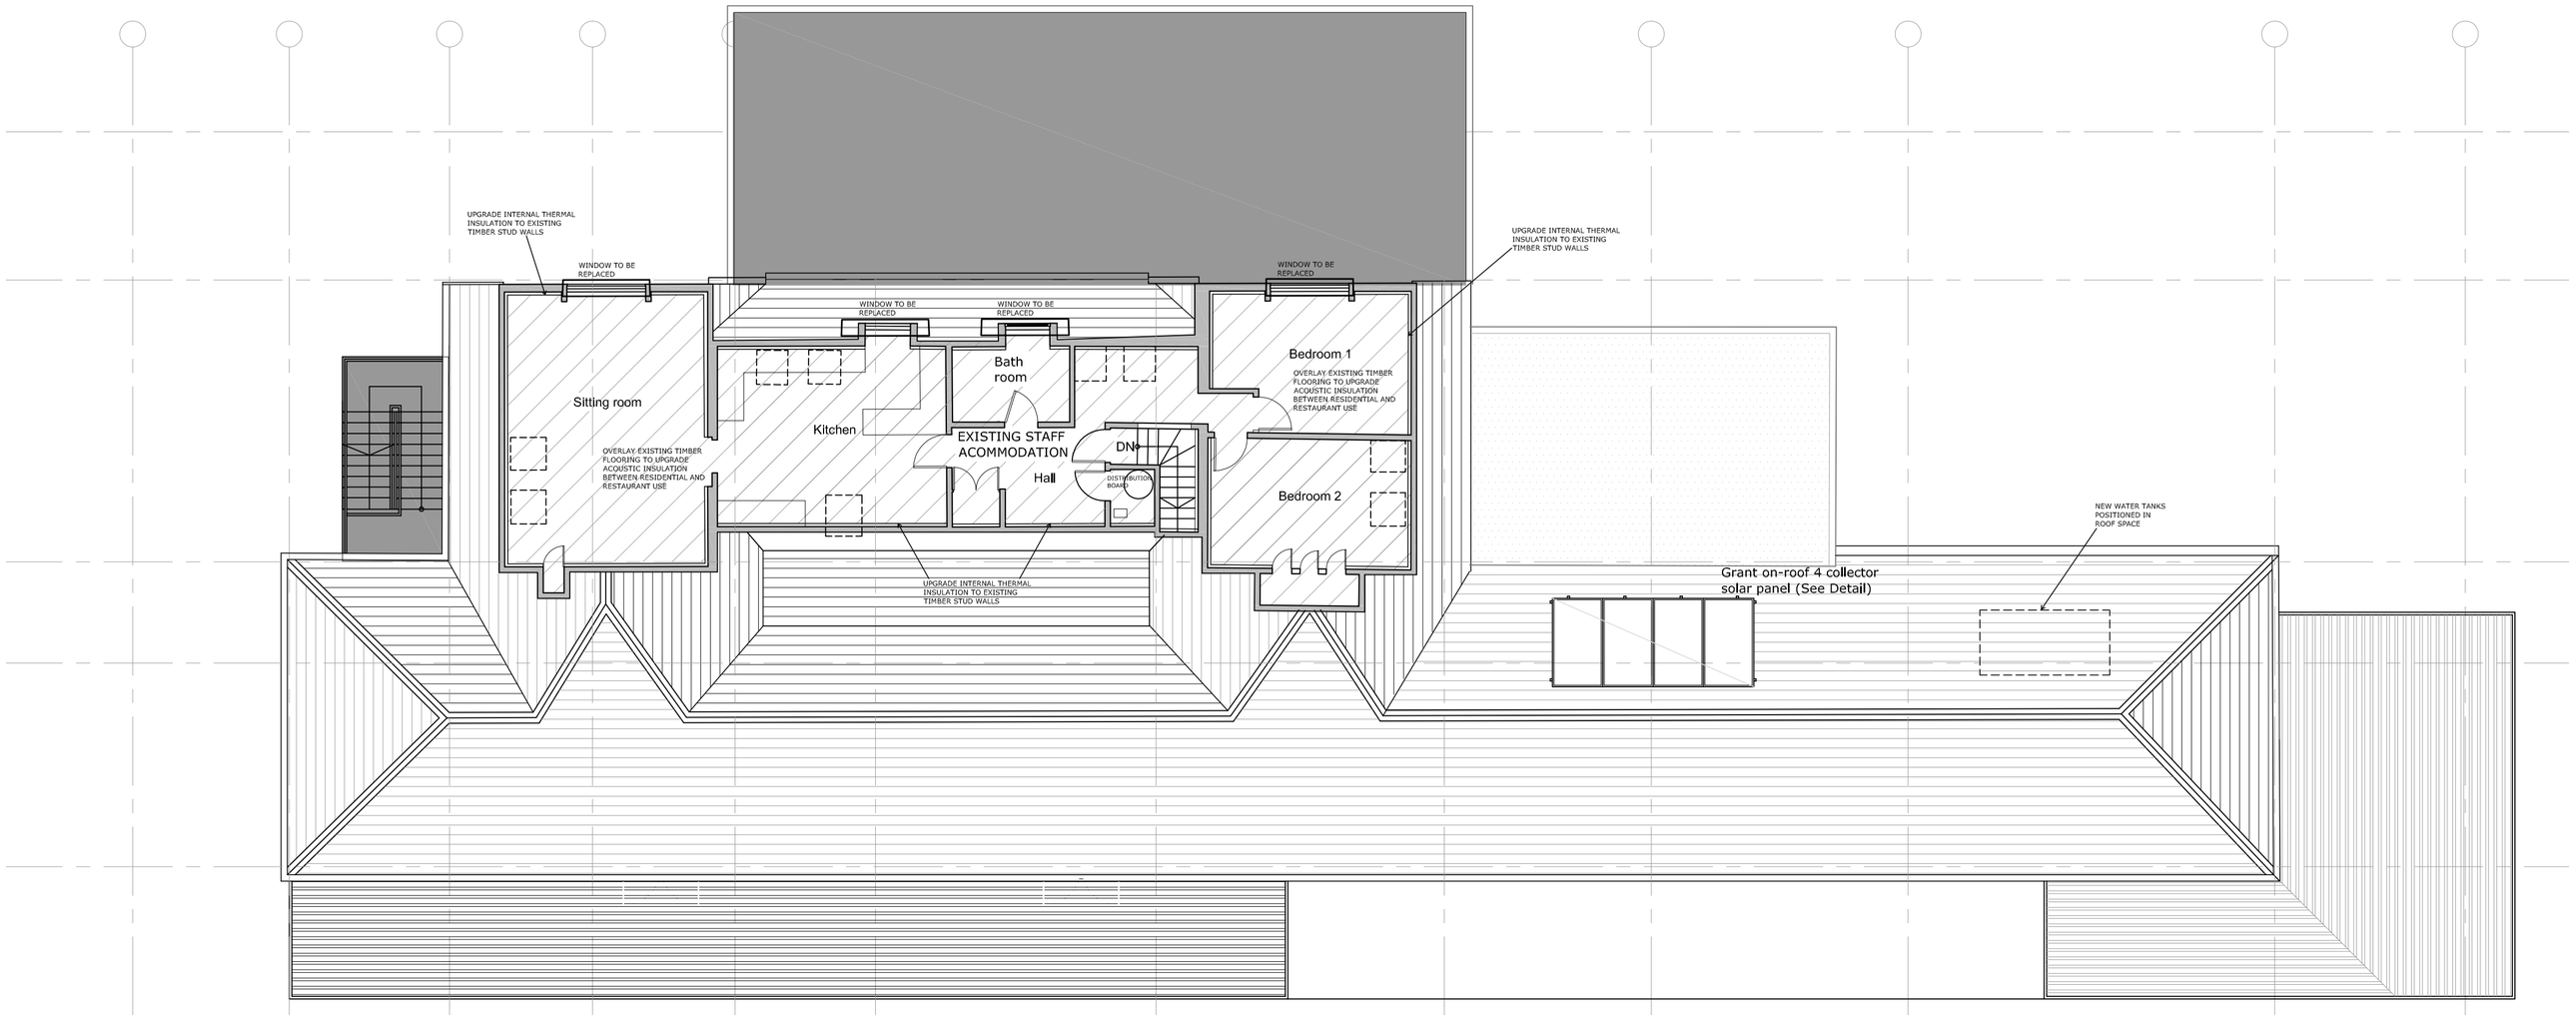

SECOND FLOOR PLAN

Do not scale from this drawing unless for Planning purposes. Figured dimensions only are to be used. All dimensions must be checked on site by the Contractor prior to the commencement of any fabrication or building works. Where applicable, dimensions and details are to be read in conjunction with specialist consultants' drawings; any disparity between drawings is to be brought to the attention of Smiths Gore prior to the commencement of any fabrication or building works. This drawing is the property of Smiths Gore and may not be reproduced without their expressed permission.

N

REVISIONS

REV	NOTE / DRAWN BY	DATE
A	Client Revisions (IJH)	29.07.13
B	Solar panels revised/detail added (IJH)	07.08.13

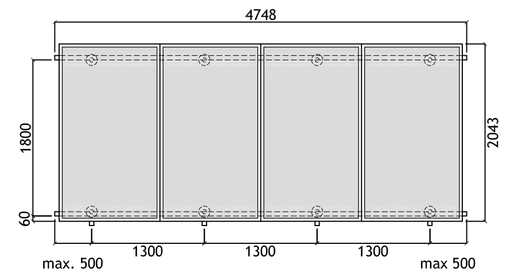

GRANT 'ON-ROOF' 4 SOLAR COLLECTORS:
- slender in appearance, extremely durable with an extruded aluminium frame and 3.2mm thick low iron glass.
- Collectors to be fixed through existing roof onto rafters using 'on-roof' roof anchors fitted fully to manufacturer's recommendations.

0 0.5 1 2 3 4 5
Scale 1:50

0 1 2 4 6 8 10
Scale 1:100

OUTLINED AREAS SUBJECT OF APPLICATION

SHADED AREAS SUBJECT OF SEPARATE APPLICATION BY OTHERS

EXISTING STRUCTURE TO BE RETAINED

SMITHSGORE

smithsgore.co.uk

PROJECT TITLE
HARBOURSIDE BUILDINGS, THE QUAY
ST MARY'S, ISLES OF SCILLY

CLIENT
DUCHY OF CORNWALL

DRAWING TITLE
PROPOSED SECOND FLOOR & ROOF PLANS

SCALE	PAPER SIZE	DRAWING NUMBER	REVISION
1:50/100	@A1	1033268/23	B

DRAWING STATUS
PLANNING

DRAWN BY	CHECKED BY	DATE
DB	PWO/JH	APR 12

RICS

Lemon Villas
Truro
Cornwall
TR1 2NU
t: 01872 274646
f: 01872 222180
e: truro@smithsgore.co.uk