P-15-051
RECEIVED BY THE
PLANNING DEPARTMENT
09 JUL 2015

nce Cottage

Trewin

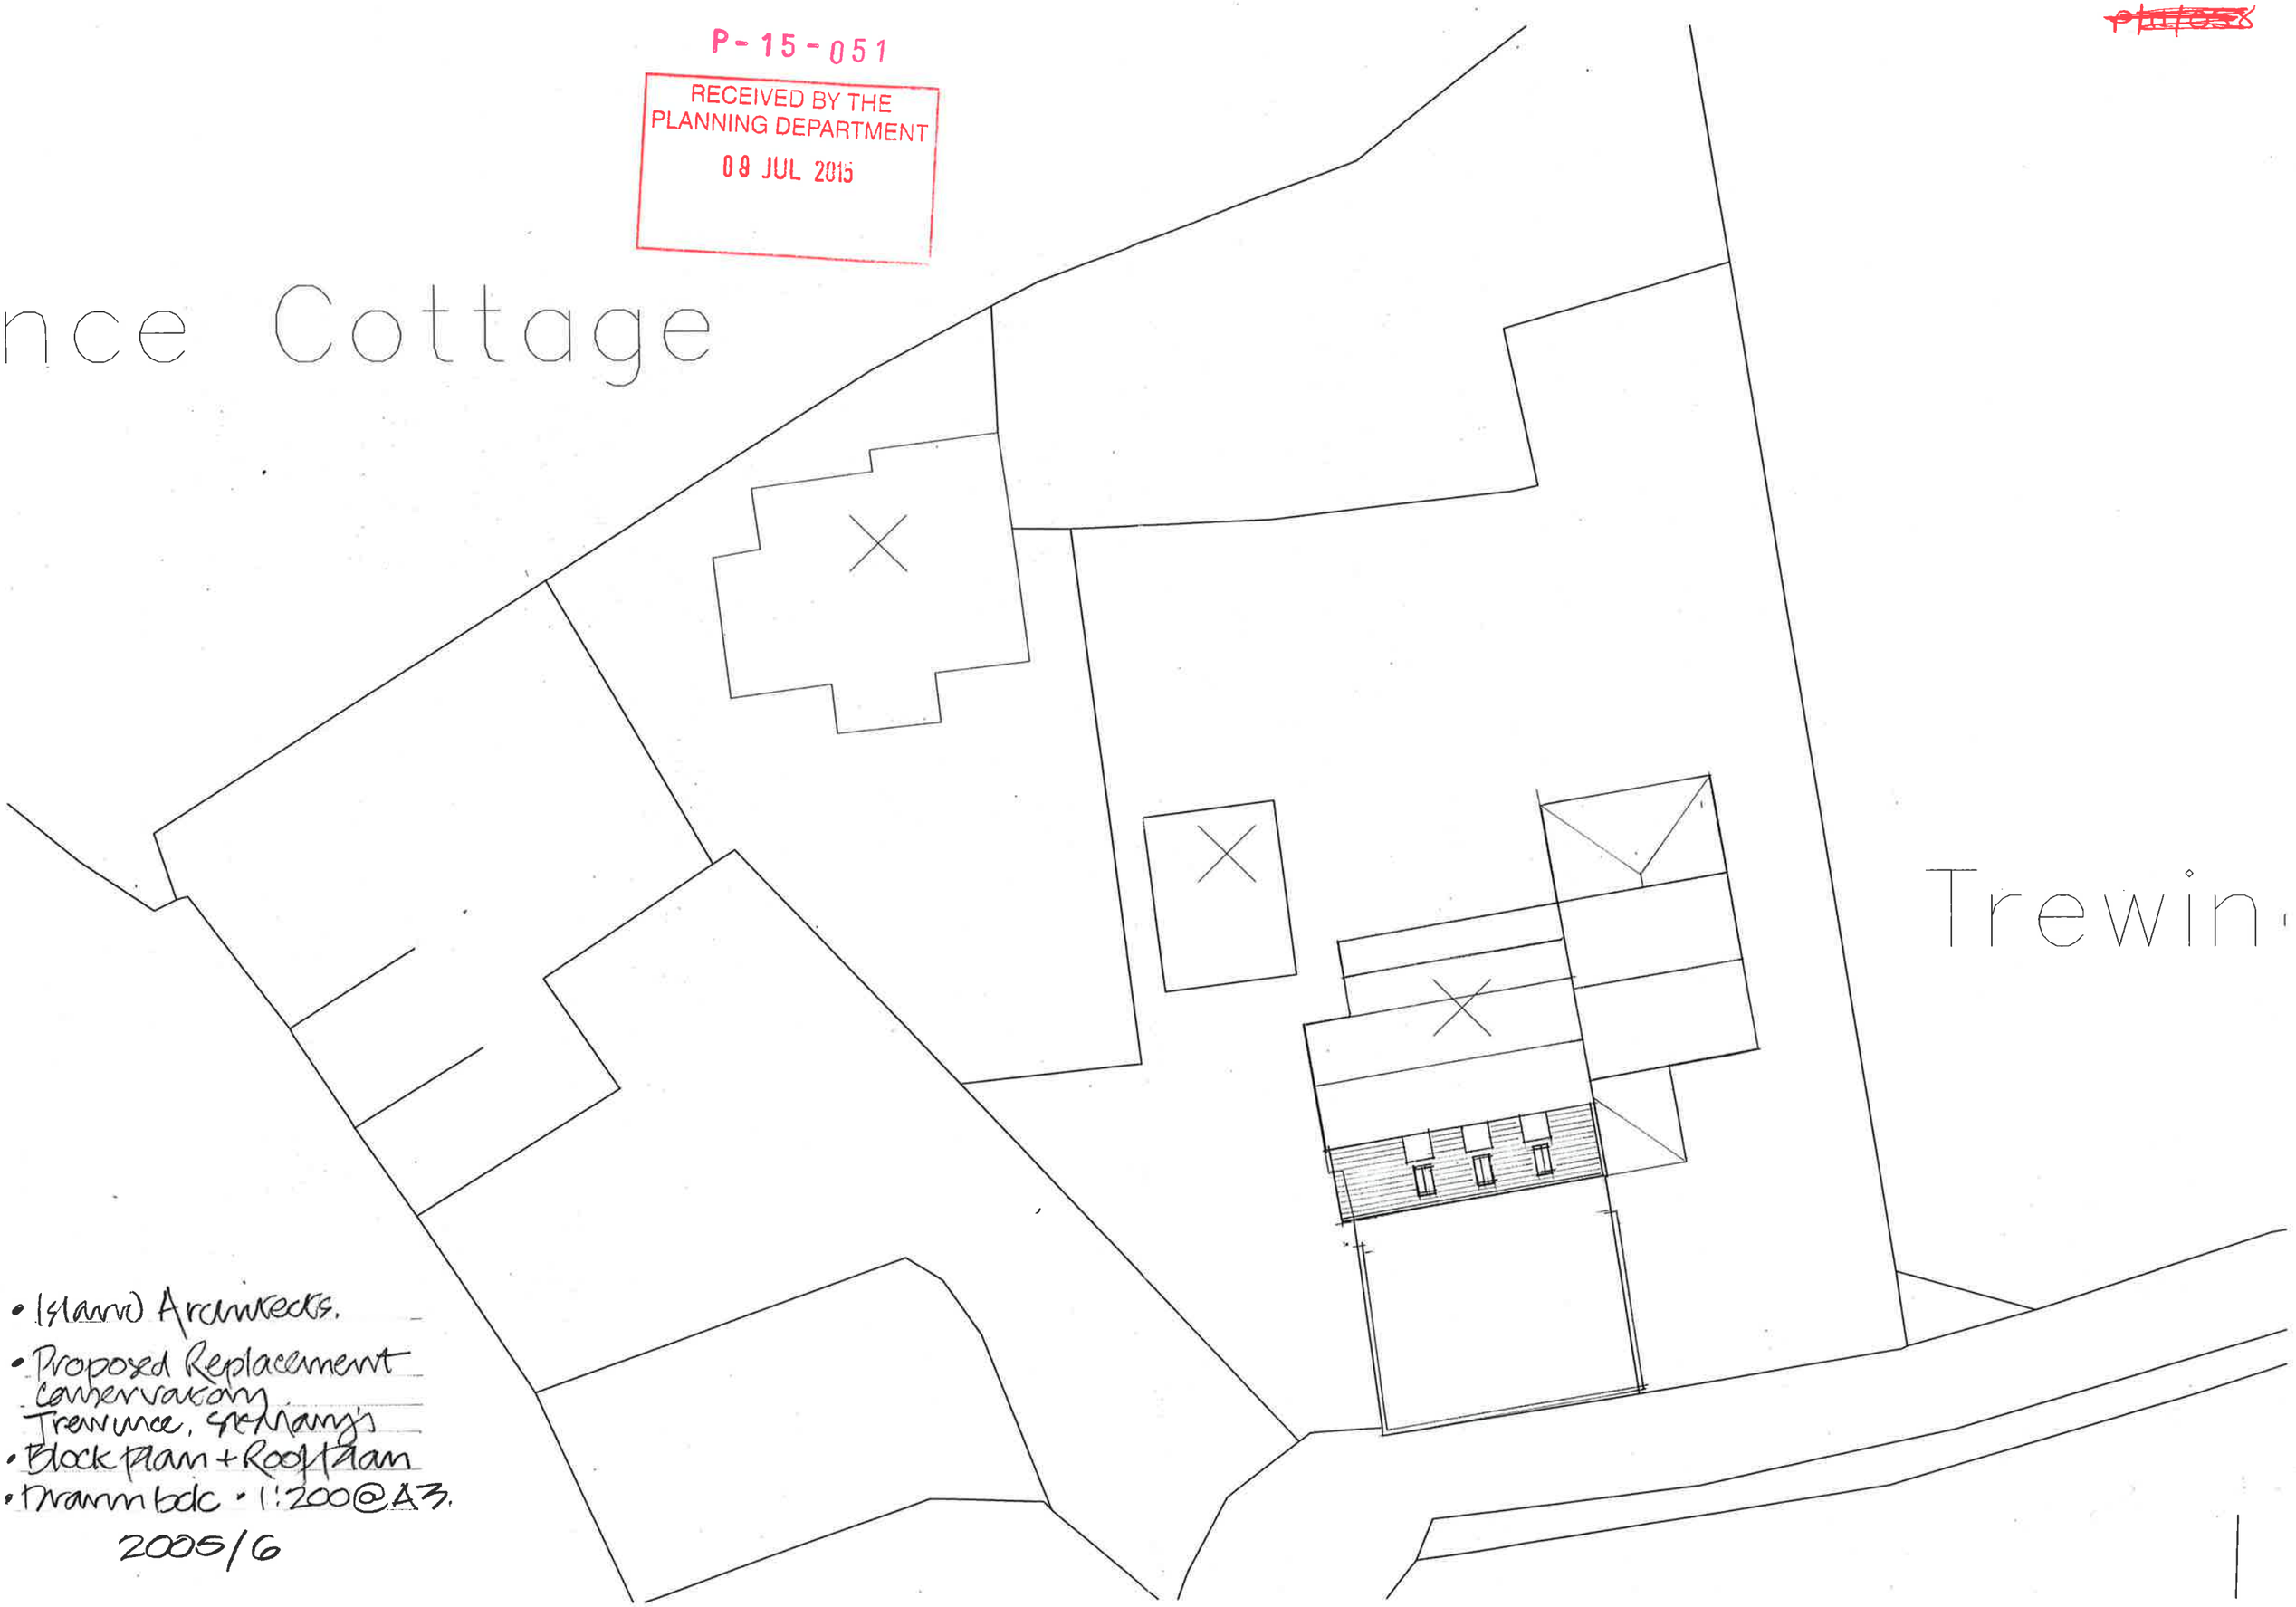

- Island Architects.
- Proposed Replacement Conservatory Trewince, St Mary's
- Block Plan + Roof Plan
- Drawn bdc · 1:200@A3.

2005/6

1