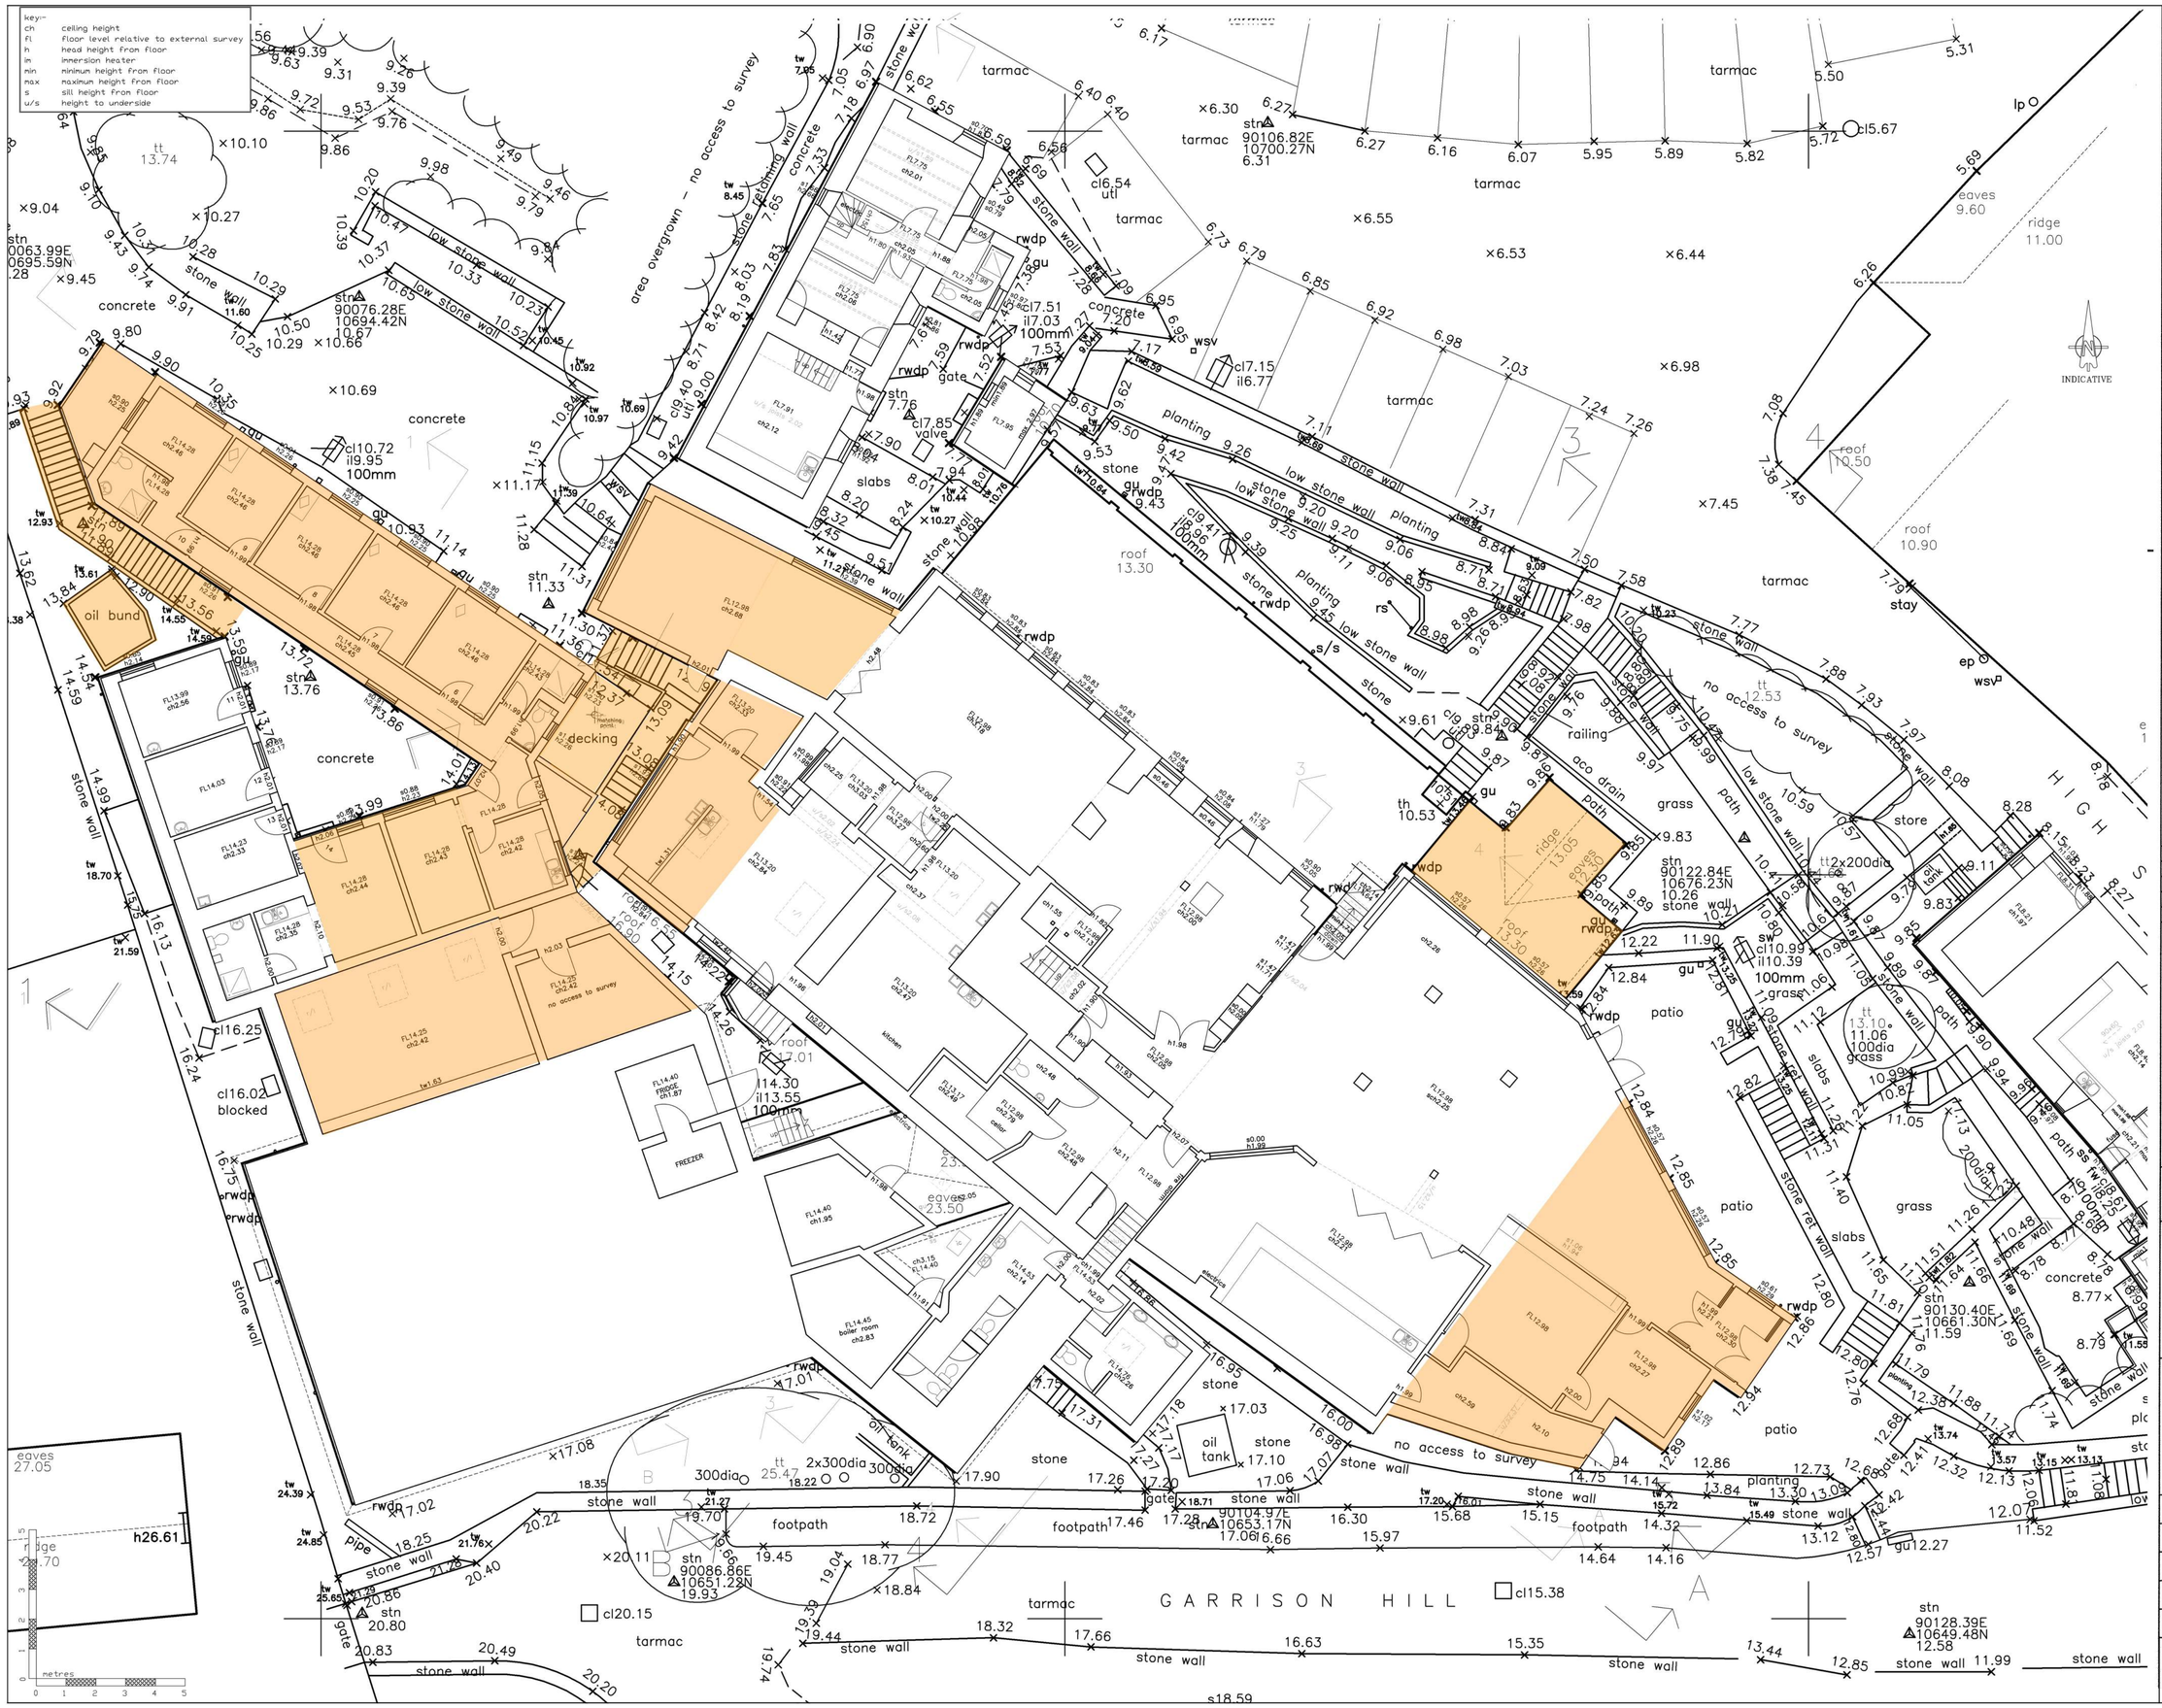

Contractors must check all dimensions on site.
Only figured dimensions are to be worked from.
Discrepancies are to be reported immediately.

Areas to be demolished denoted by orange shading

A		
	Date	Revision

SCOTT & CO

Chartered Surveyors and Historic Building Consultants,
3, Lemon Villas,
Truro,
Cornwall,
TR1 2NX.
Tel: 01872 263939
Fax: 01872 262299

Client
Tregarthen's Hotel Ltd

Project
Tregarthen's Hotel

Drawing Title
Demolition Plan

Scale 1:200 @ A1
Drg. No. S: 797-44
File No. 7556
Designed by -
Drawn by PS
Date July 2015

© This drawing is the Copyright of Scott & Company.