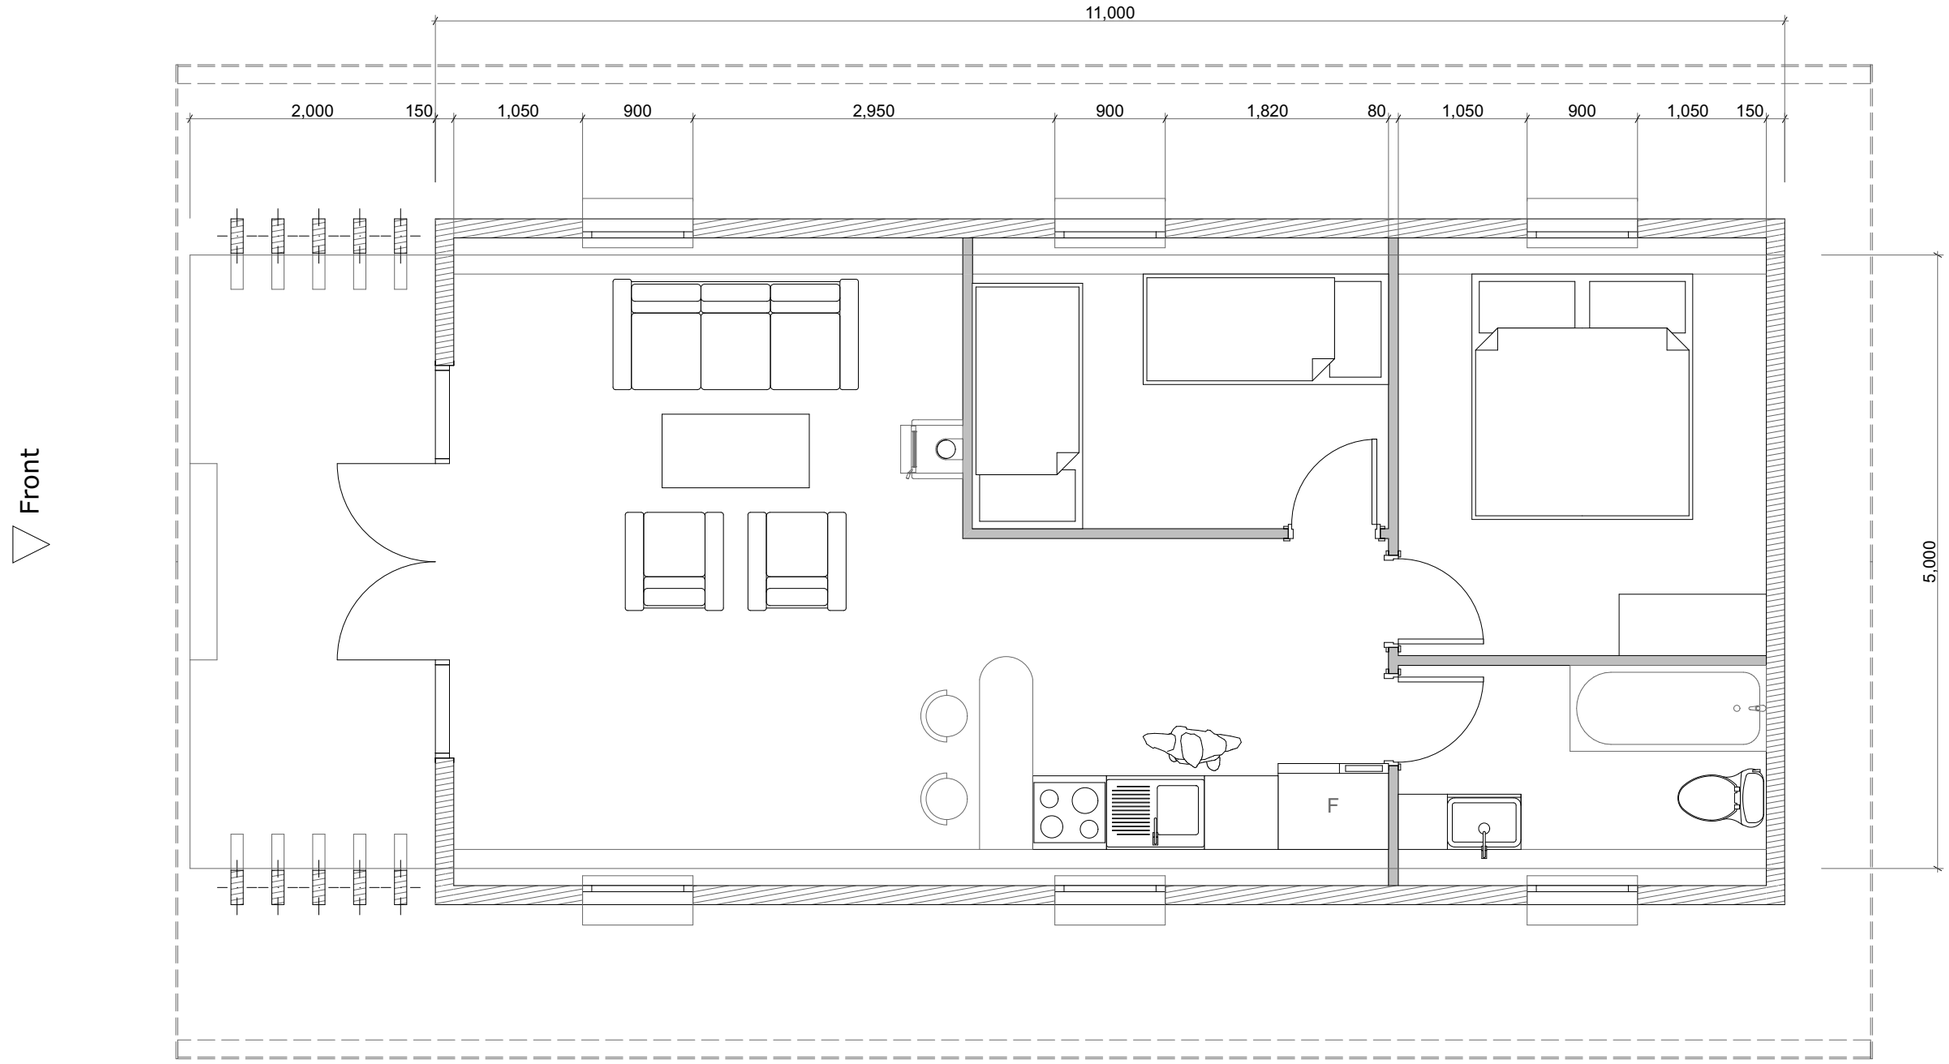

Purpose of Issue **Planning Permission**	B. Gatev 01.10.2016 Checked By Date Approved By Date	Scale @ A3 **1:50**	Project No. **1**	Originator **Pod Living Ltd.** Preston, UK	Project **Isle Of Scilly**	Layout Title **Ground Floor**	Drawing Number 1

project	originator	zone	level	type	role	number	rev