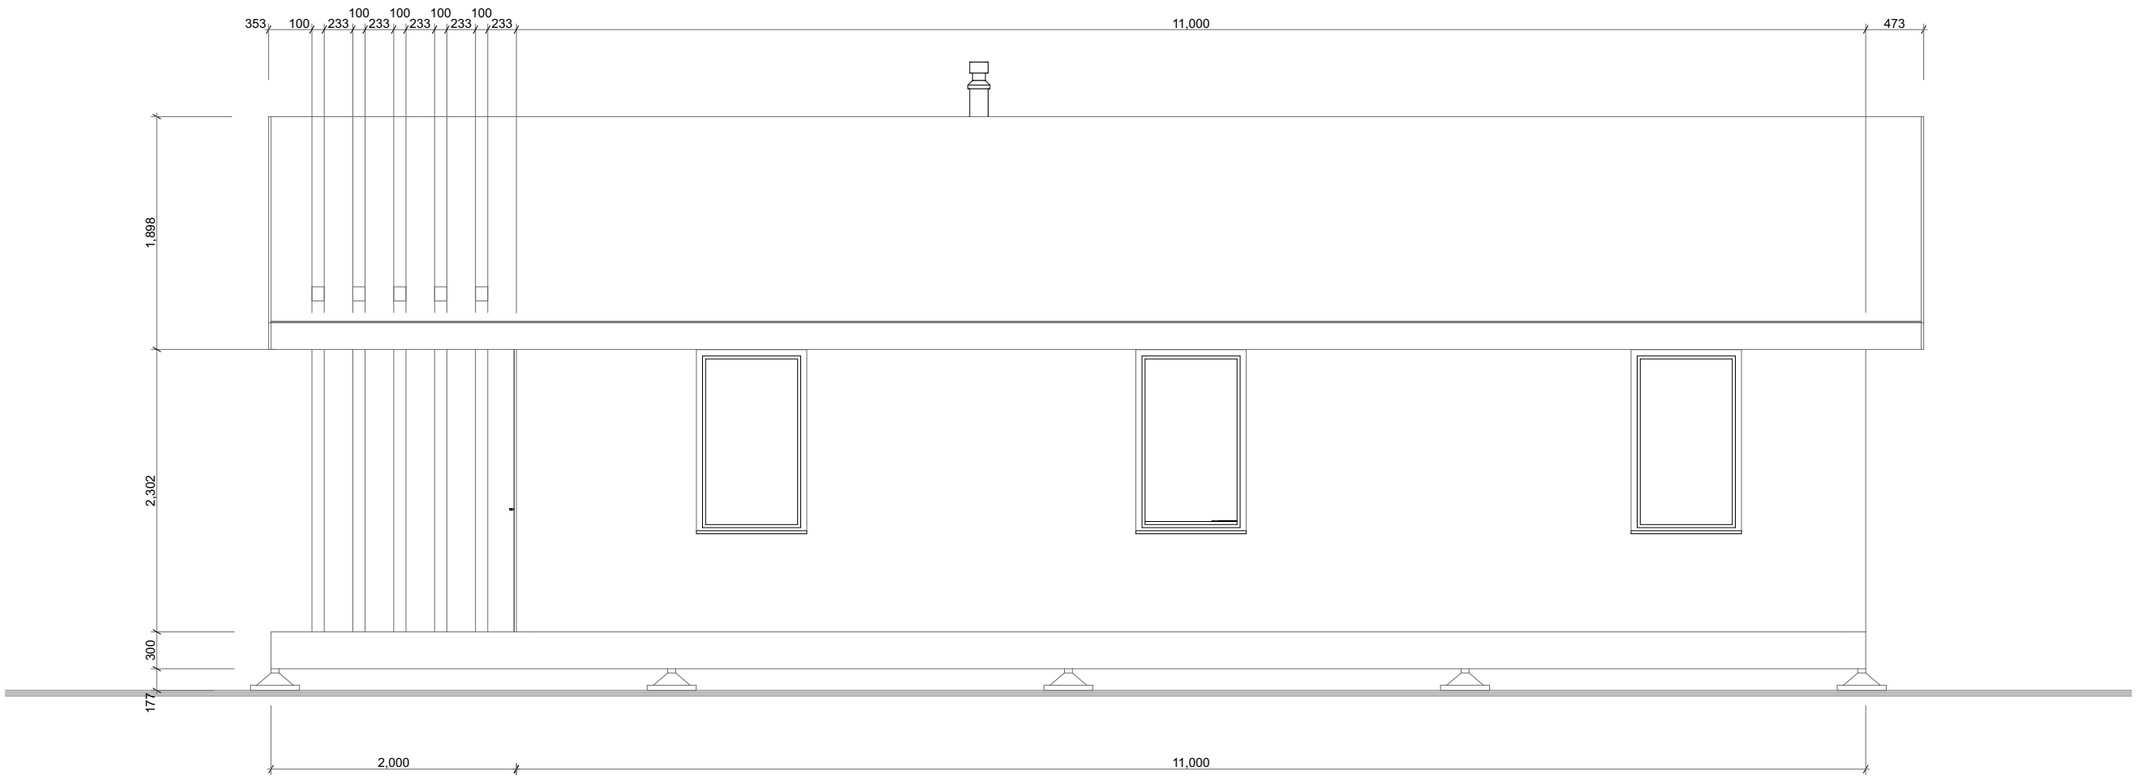

Purpose of Issue **Planning Permission**	B.Gatev 01.10.16 Checked By Date Approved By Date	Scales @ A3 **1:50**	Project No. **1**	Originator **Pod Living Ltd.** Preston, UK	Project **Isle Of Scilly**	Layout Title **Side B**	Drawing Number 5 project | originator | zone | level | type | role | number | rev