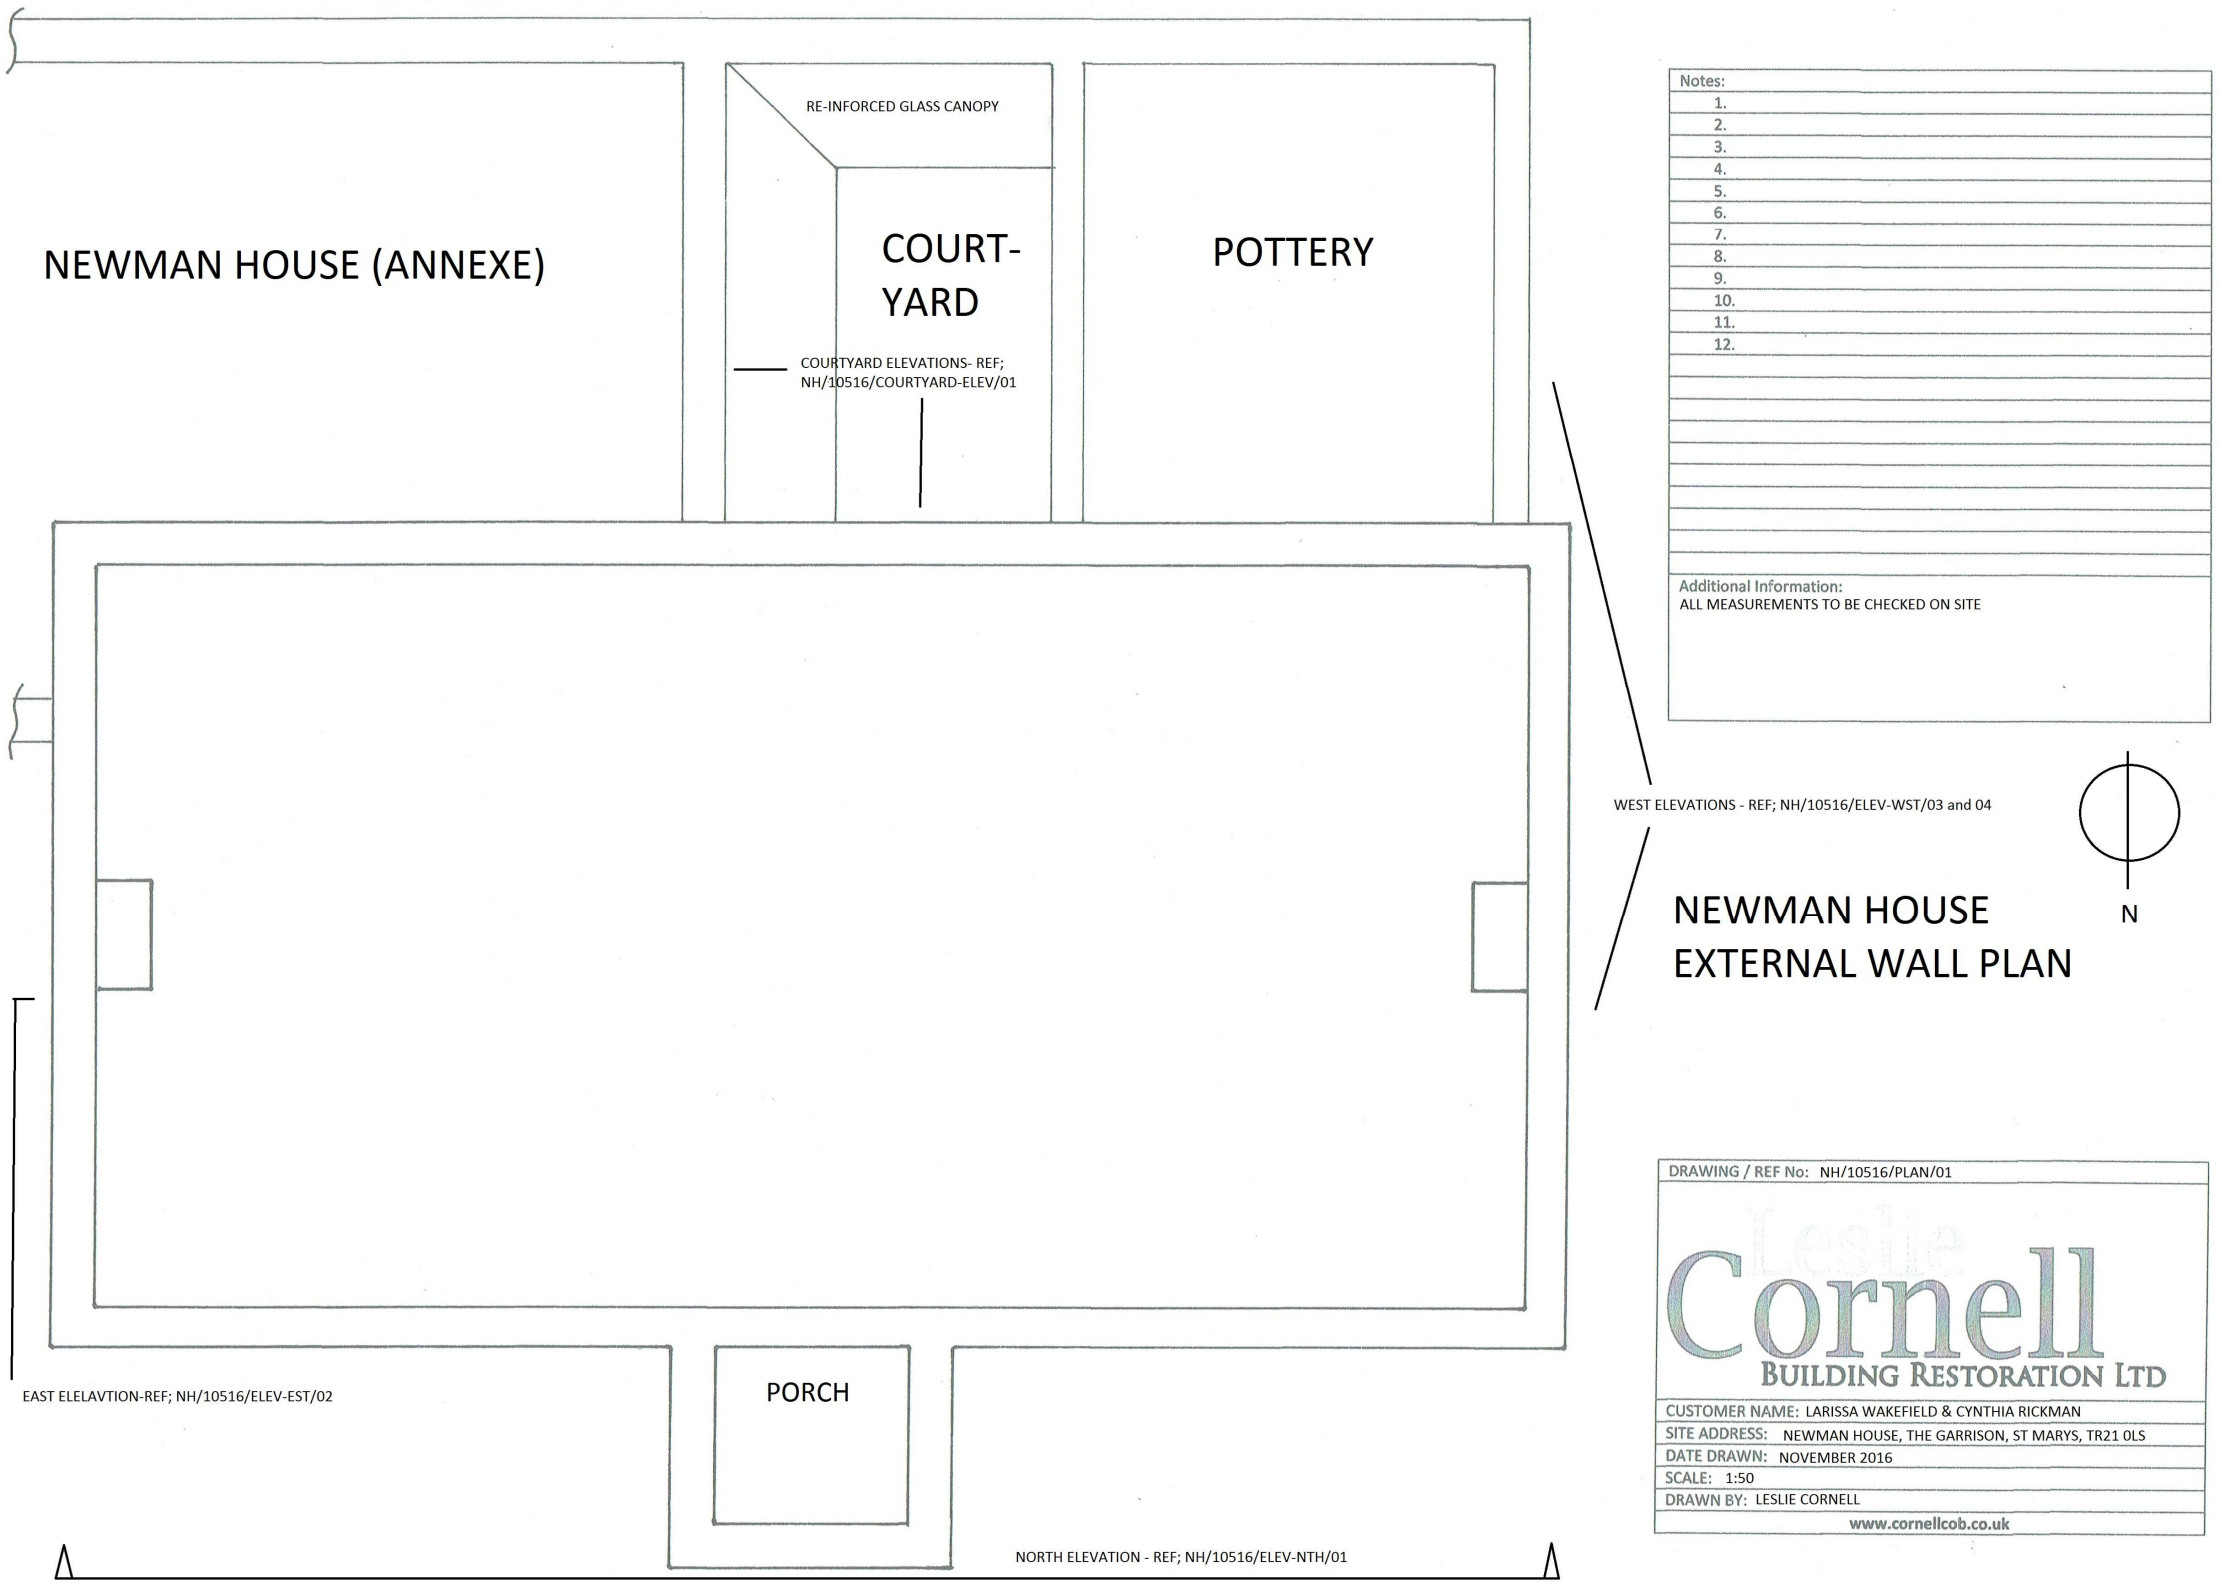

Notes:

1.
2.
3.
4.
5.
6.
7.
8.
9.
10.
11.
12.

Additional Information:
ALL MEASUREMENTS TO BE CHECKED ON SITE

NEWMAN HOUSE EXTERNAL WALL PLAN

DRAWING / REF No: NH/10516/PLAN/01

Leslie Cornell BUILDING RESTORATION LTD

CUSTOMER NAME:	LARISSA WAKEFIELD & CYNTHIA RICKMAN
SITE ADDRESS:	NEWMAN HOUSE, THE GARRISON, ST MARYS, TR21 0LS
DATE DRAWN:	NOVEMBER 2016
SCALE:	1:50
DRAWN BY:	LESLIE CORNELL

www.cornellcob.co.uk