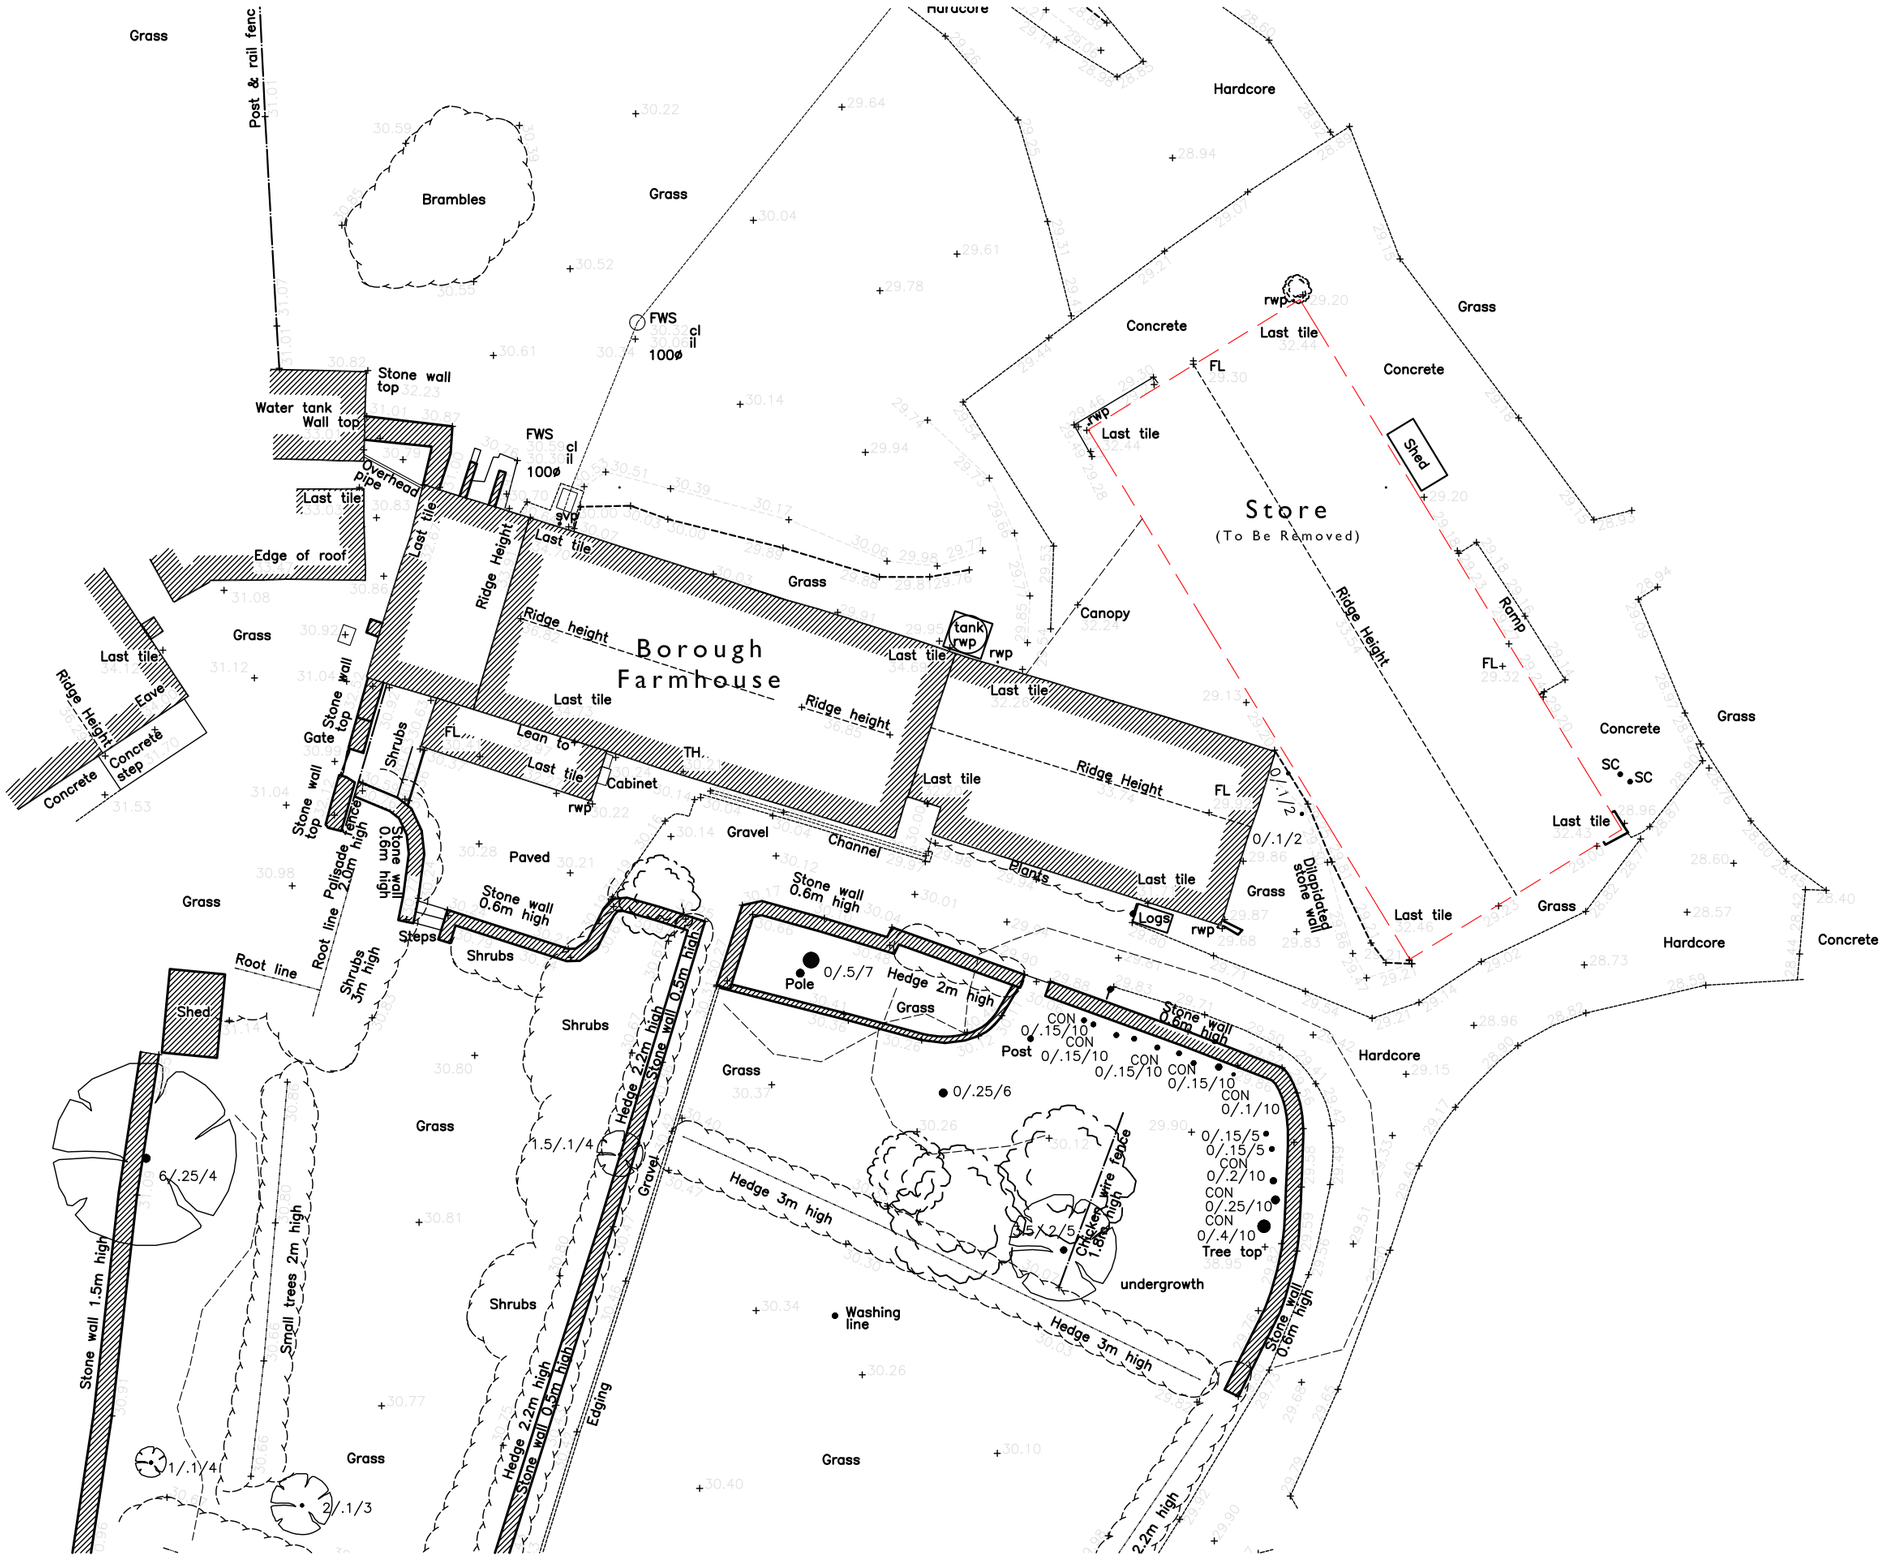

To Be Removed

0m 5m 10m 15m 20m 25m

Rev.	DR.	CH.	Date	Notes
-	SC	ML	17-11-17	First Issue

PROJECT: Service Store

DRAWING: Borough Farm
Site Plan as Proposed

DRAWING No.: 3994-BF-02

SCALE: 1:200 @ A3 DATE: Nov 2017

N

llewellyn
harker
lowe

home farm, east pennard, shepton mallet, BA4 6TT Tel 01749 860022
email: architects@llewellynharker.com
© llewellyn harker architects 2016