


EAST ELEVATION

WEST ELEVATION

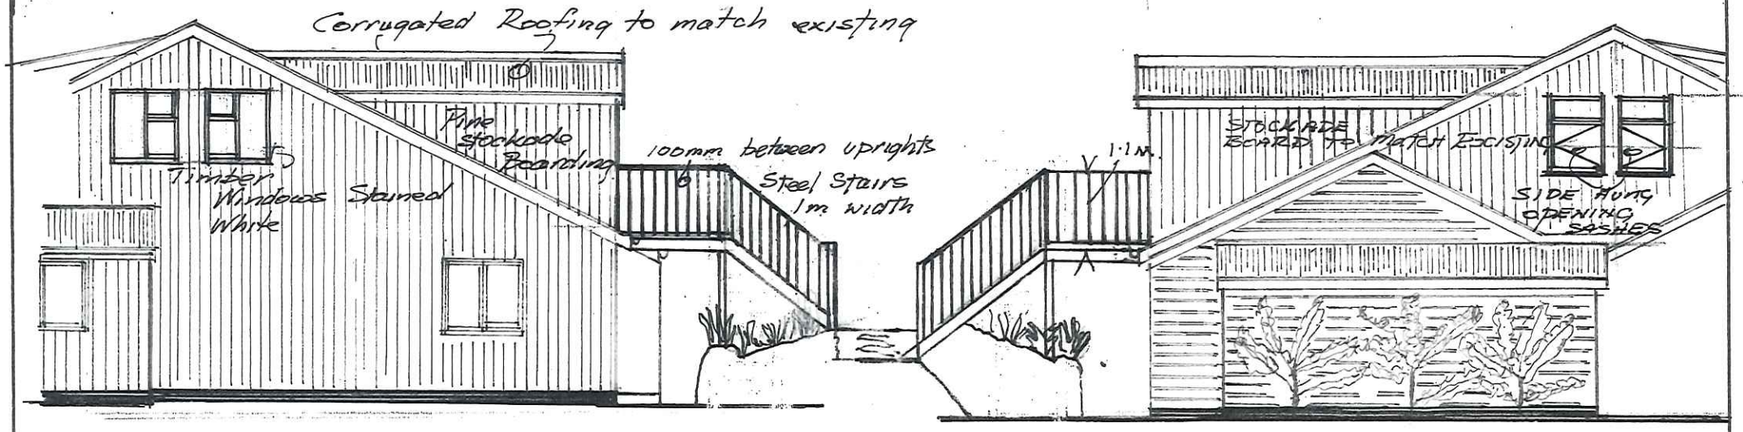


ROOFSPACE PLAN

LONGSTONE LODGE & CAFE LONGSTONE St MARYS

PROPOSED SELF CATERING UNITS & MANAGERS ADDITIONAL ACCOMMODATION for MR & MRS C. JENKINS & Ms. S. HIRON

DATE - OCT 2019
SCALE - 1:100

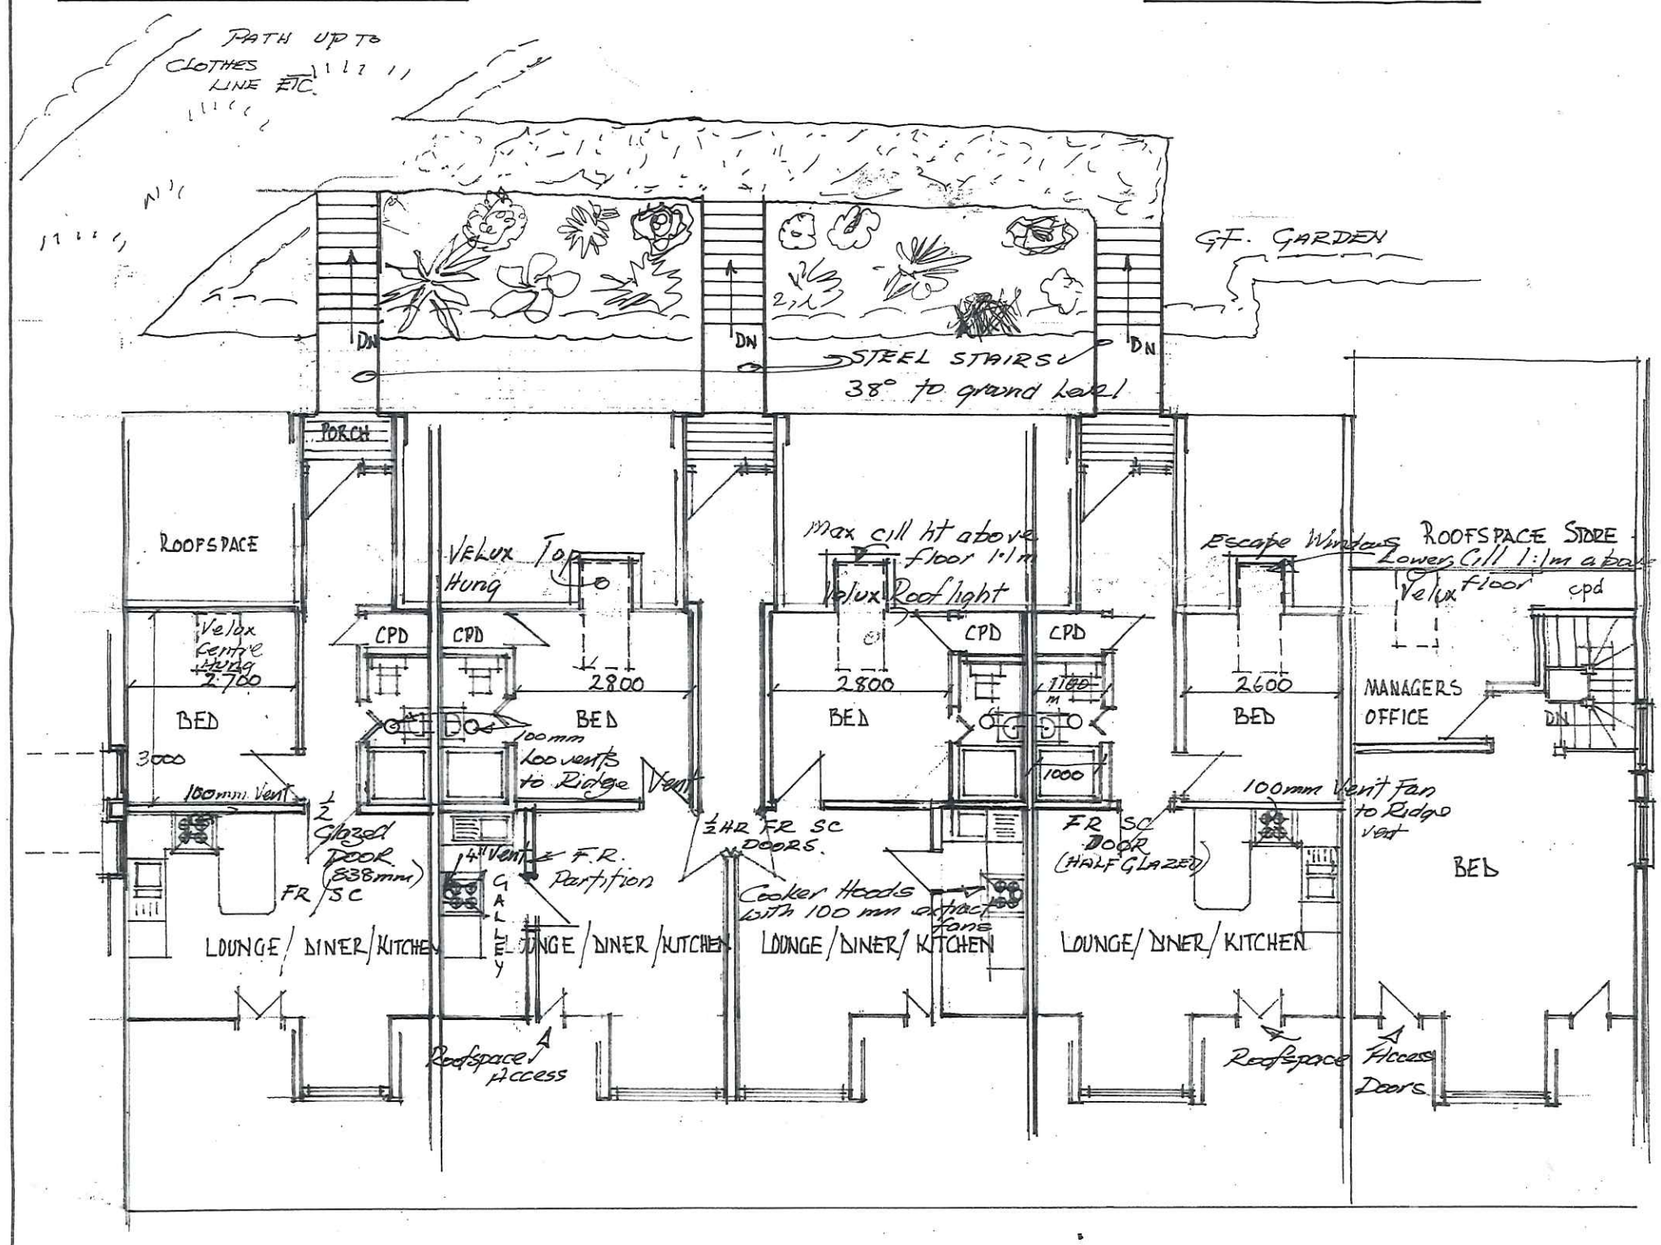LL - 6BB