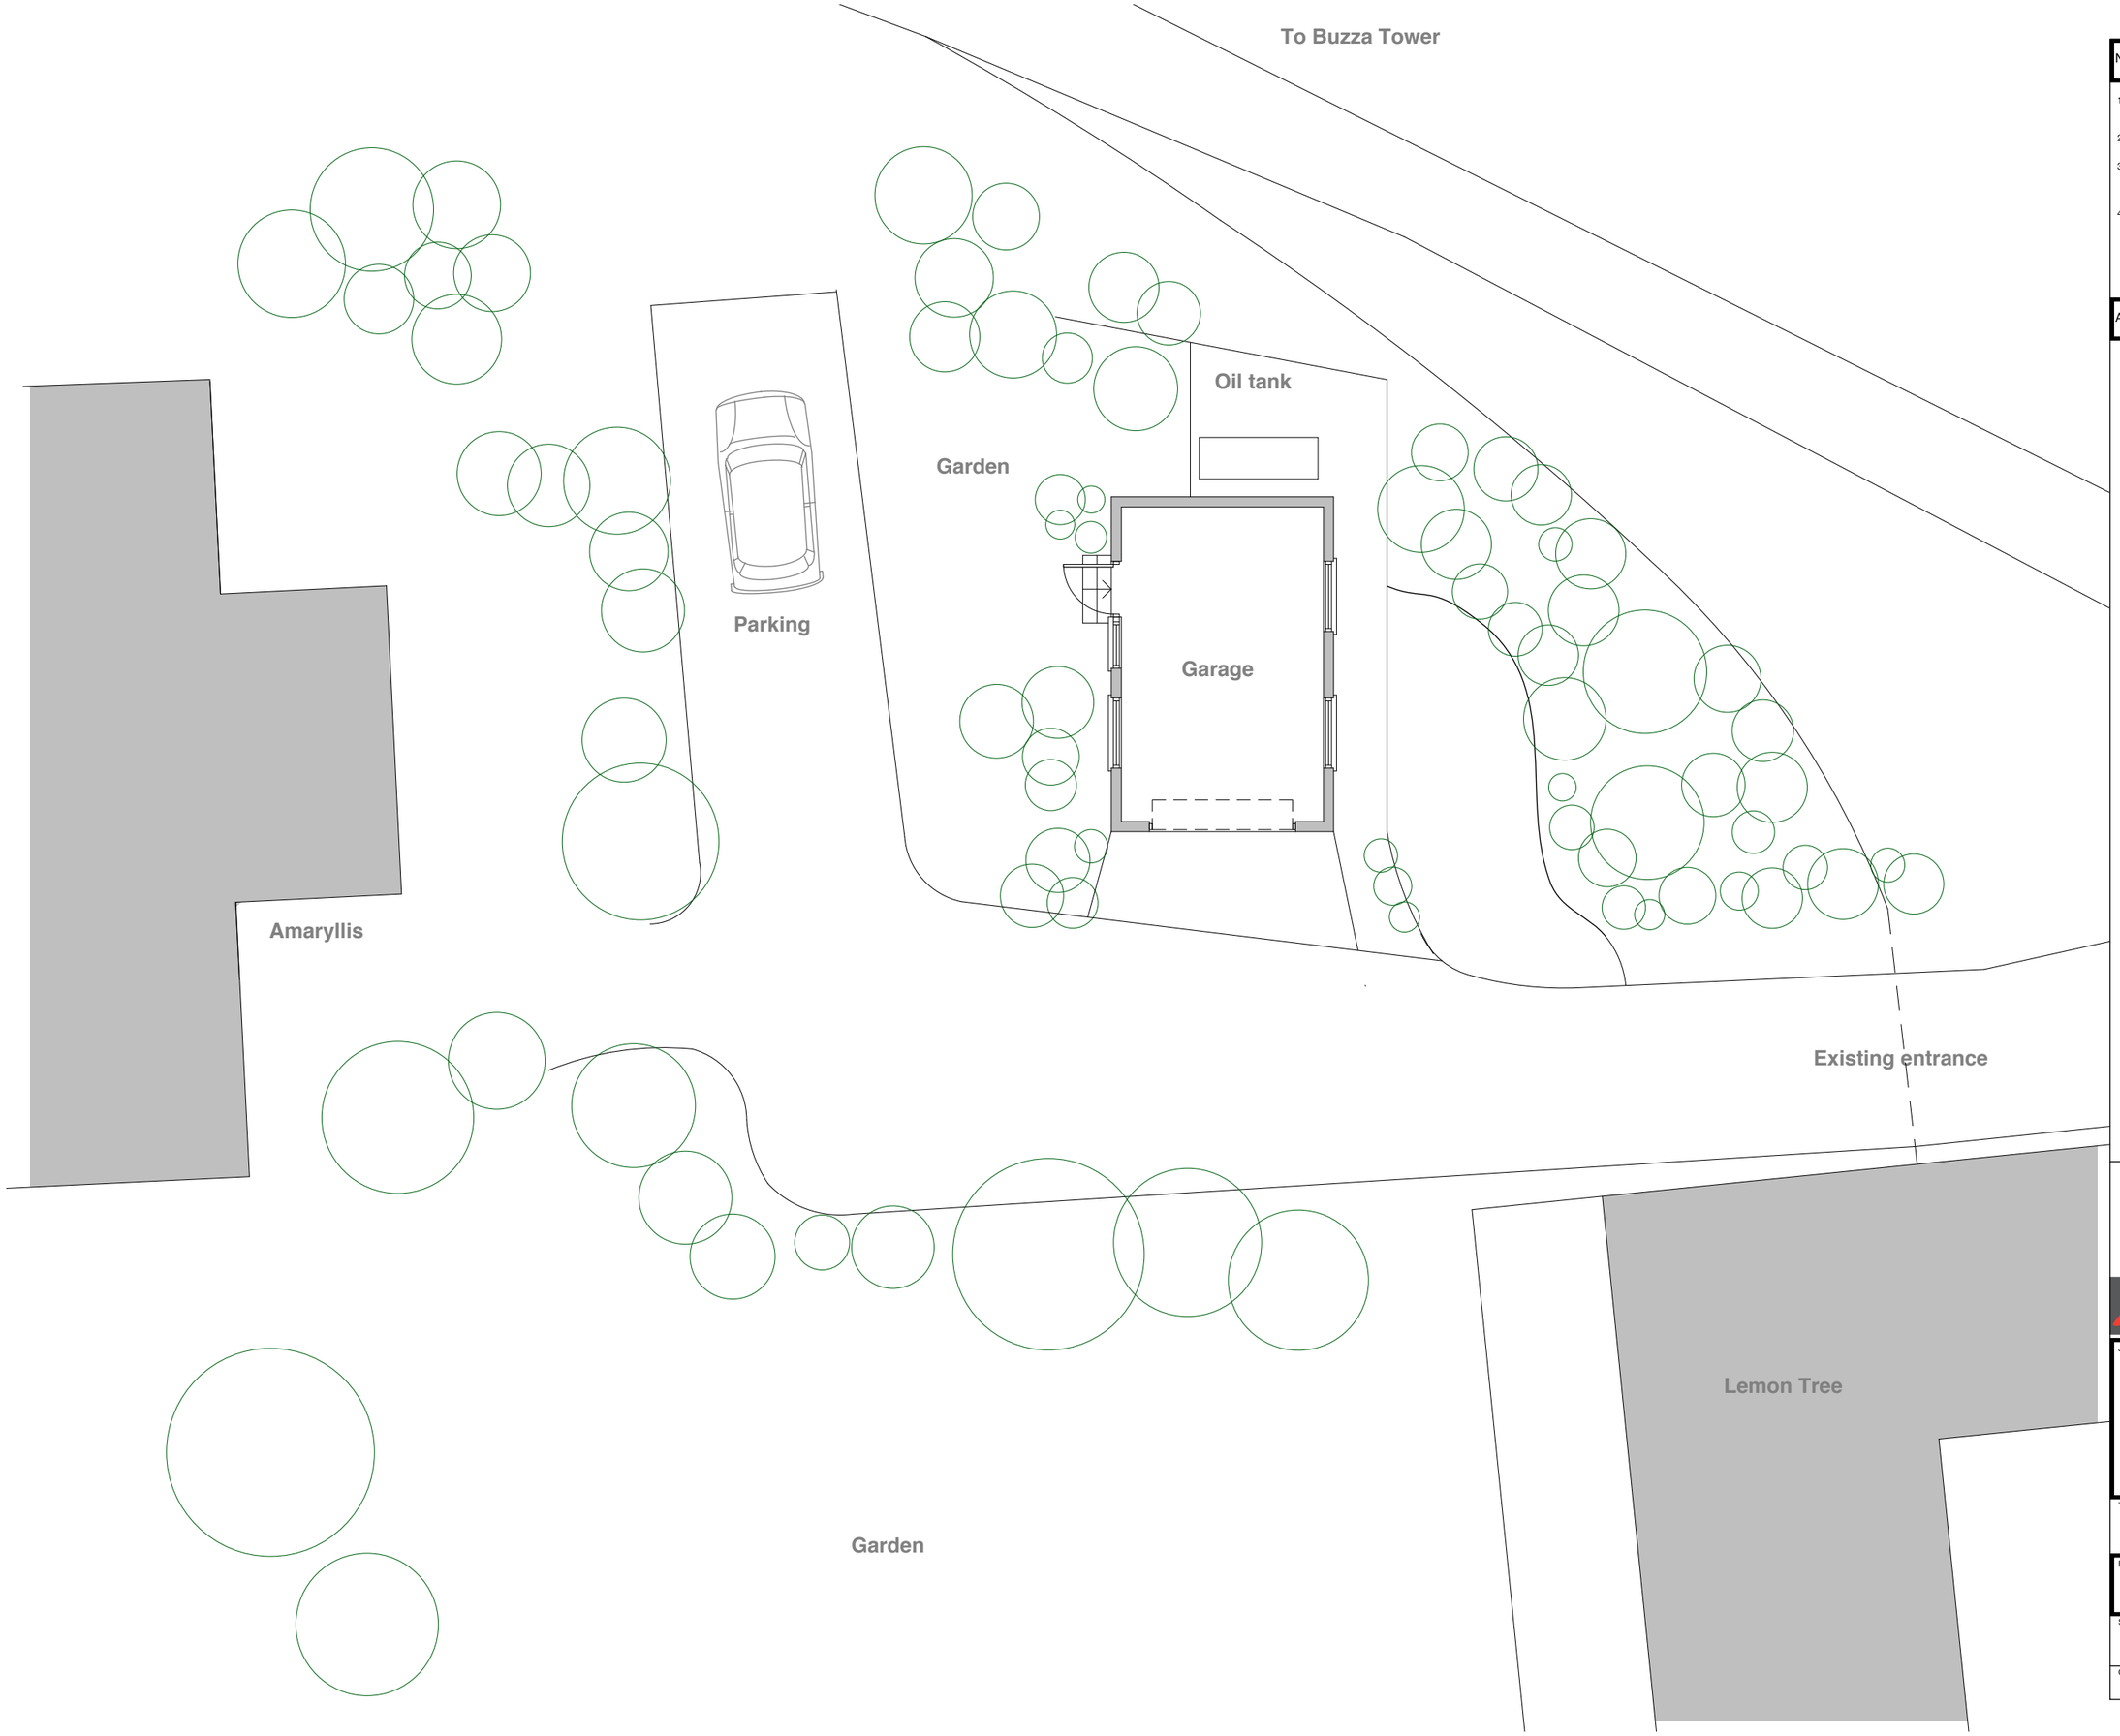

NOTES

1 THIS DRAWING IS THE COPYRIGHT OF THE ARCHITECT AND MAY NOT BE REPRODUCED WITHOUT LICENCE

2 DO NOT SCALE OFF THIS DRAWING FOR CONSTRUCTION PURPOSES

3 ALL DIMENSIONS AND LEVELS ARE TO BE CHECKED ON SITE BY THE CONTRACTOR BEFORE COMMENCEMENT OF WORK AND ANY DISCREPENCIES REPORTED TO THE ARCHITECT

4 NO RESPONSIBILITY CAN BE ACCEPTED FOR ERRORS ARISING ON SITE DUE TO UNAUTHORISED VARIATIONS FROM THE ARCHITECTS DRAWINGS.

AMENDMENTS

PLANNING

Studio St Ives
4 Gabriel Street
St Ives
TR26 2LU
01736 798427

MIKE BRADBURY
DESIGN
PZ

JOB
Change of use and extension of garage
Amaryllis, Buzza Hill
St.Marys
Isles of Scilly, TR21 0NQ
for
Mr & Mrs C Jones

TITLE
Existing Site Plan

DRNG. NO. 1980-P02
REVISION

SCALE
1:100 @ A1
1:200 @ A3

DATE
Oct 2019

OFFICE USE / PRE-ISSUE