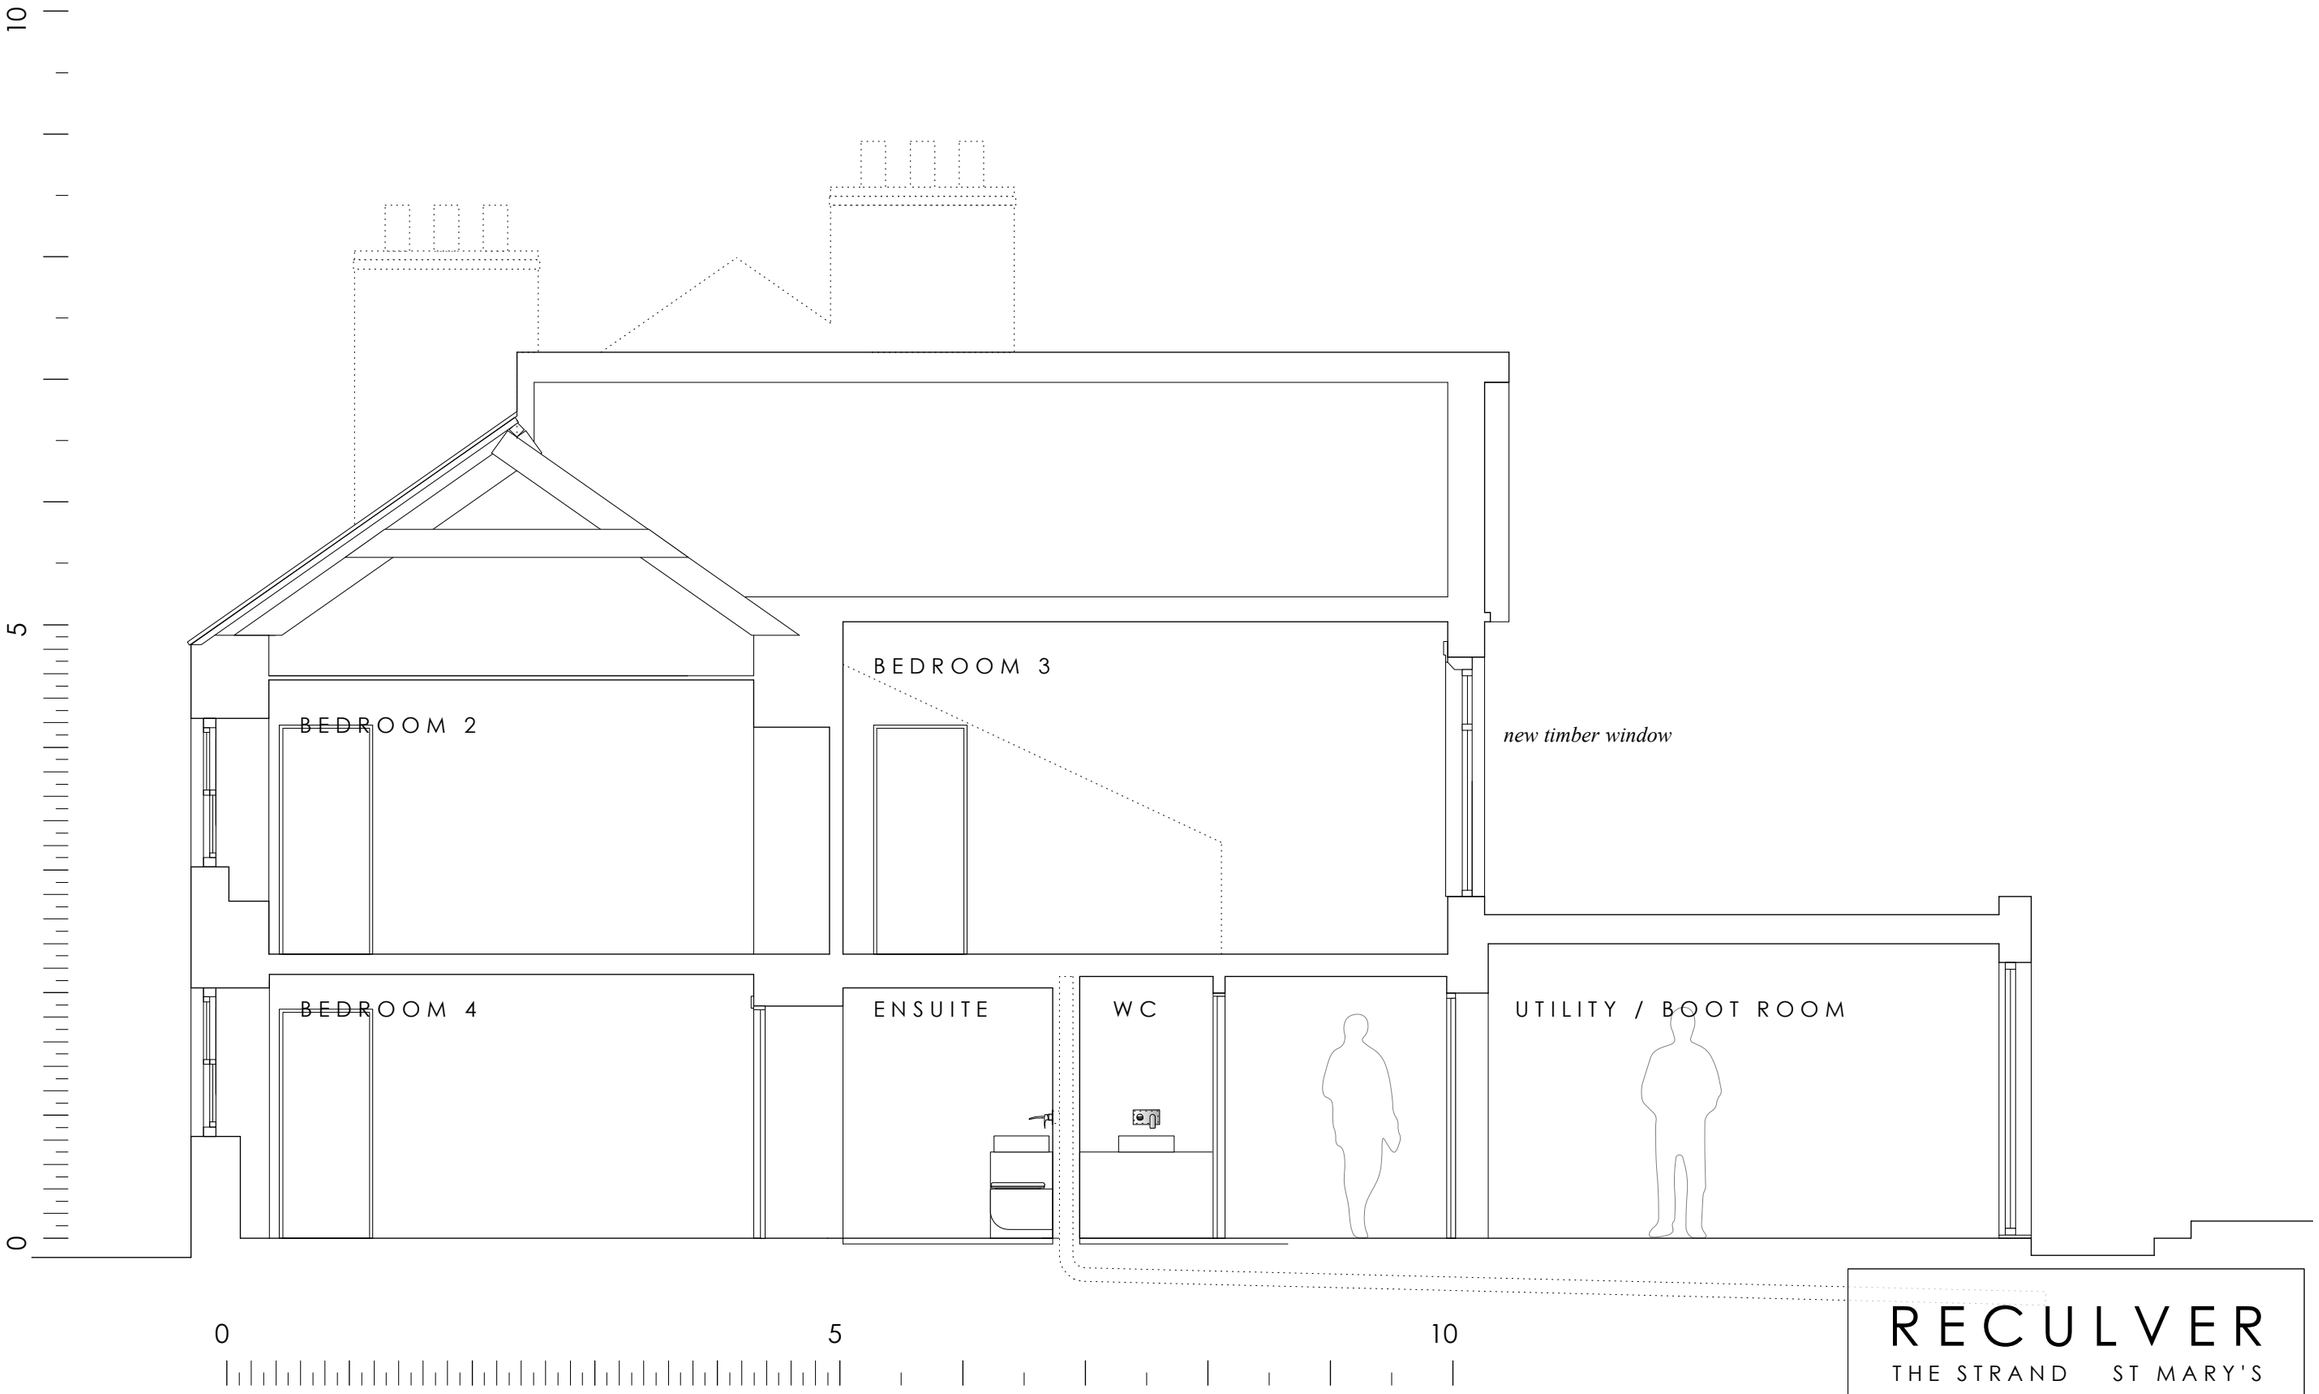

RECULVER

THE STRAND ST MARY'S

PROPOSED
SECTION 3

DRAWING NO. RC12

DATE - DEC 2020

SCALE - 1:50 @ A3

RECEIVED
By Tom Anderton at 4:56 pm, Dec 10, 2020